


Do not scale from drawing

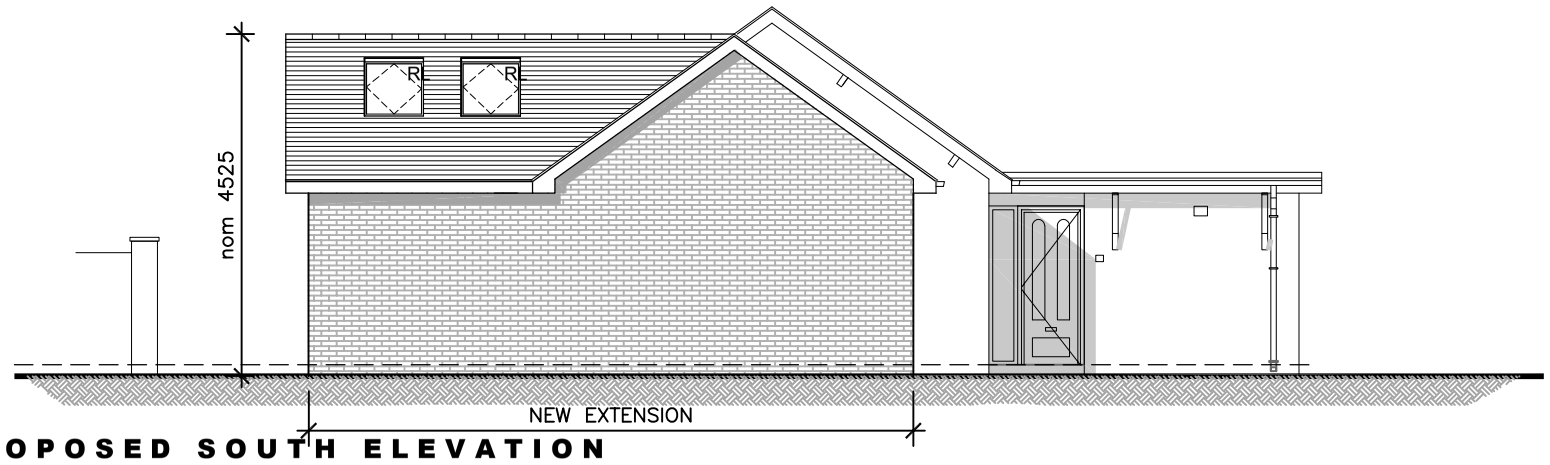


PROPOSED SOUTH ELEVATION

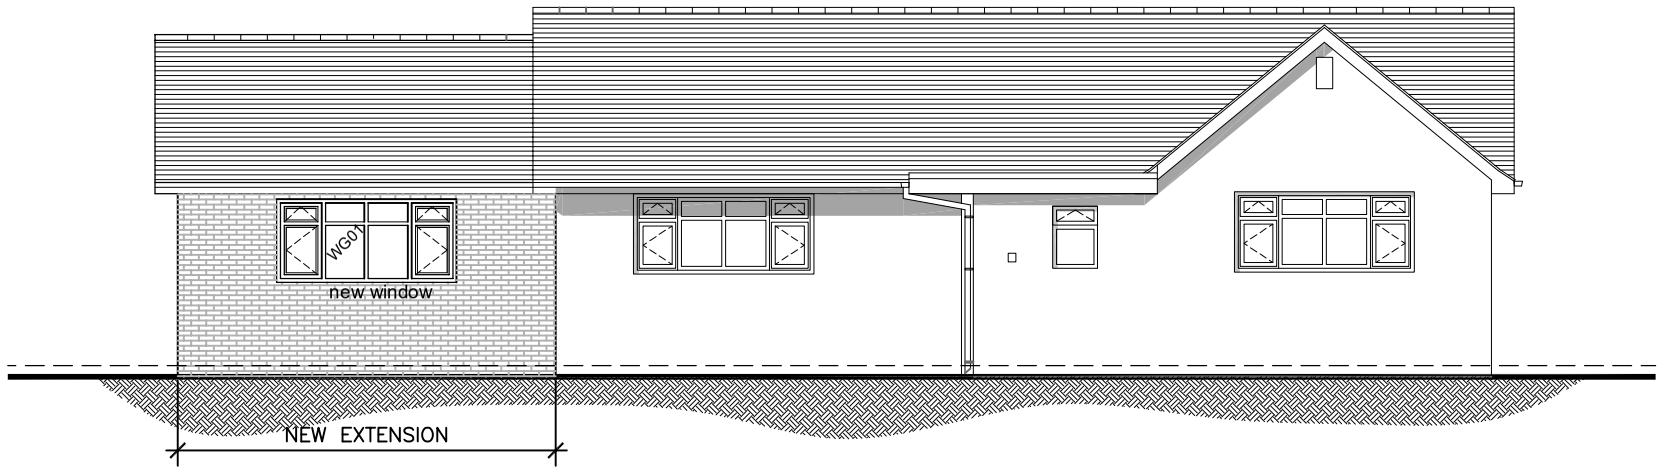


PROPOSED EAST ELEVATION

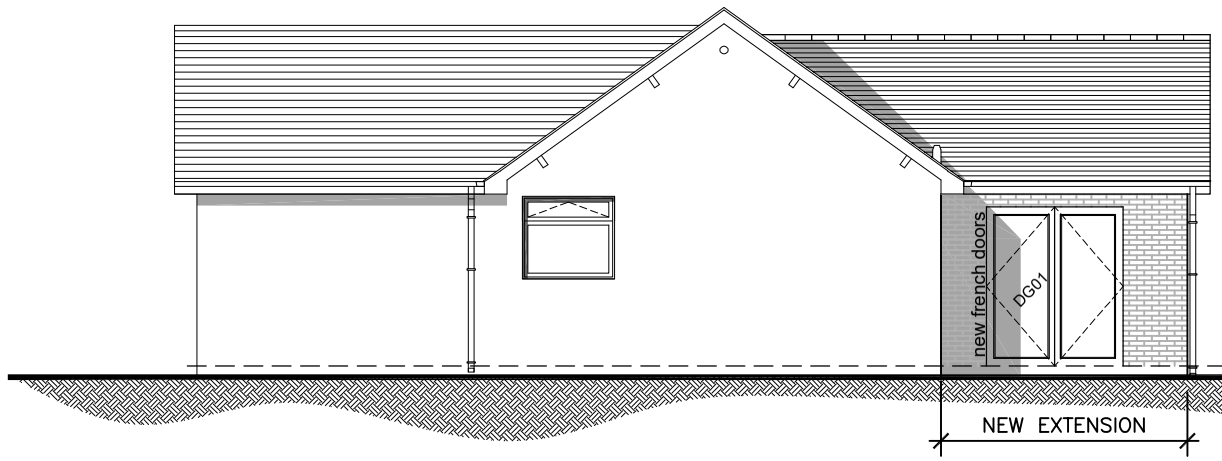

PROPOSED NORTH ELEVATION

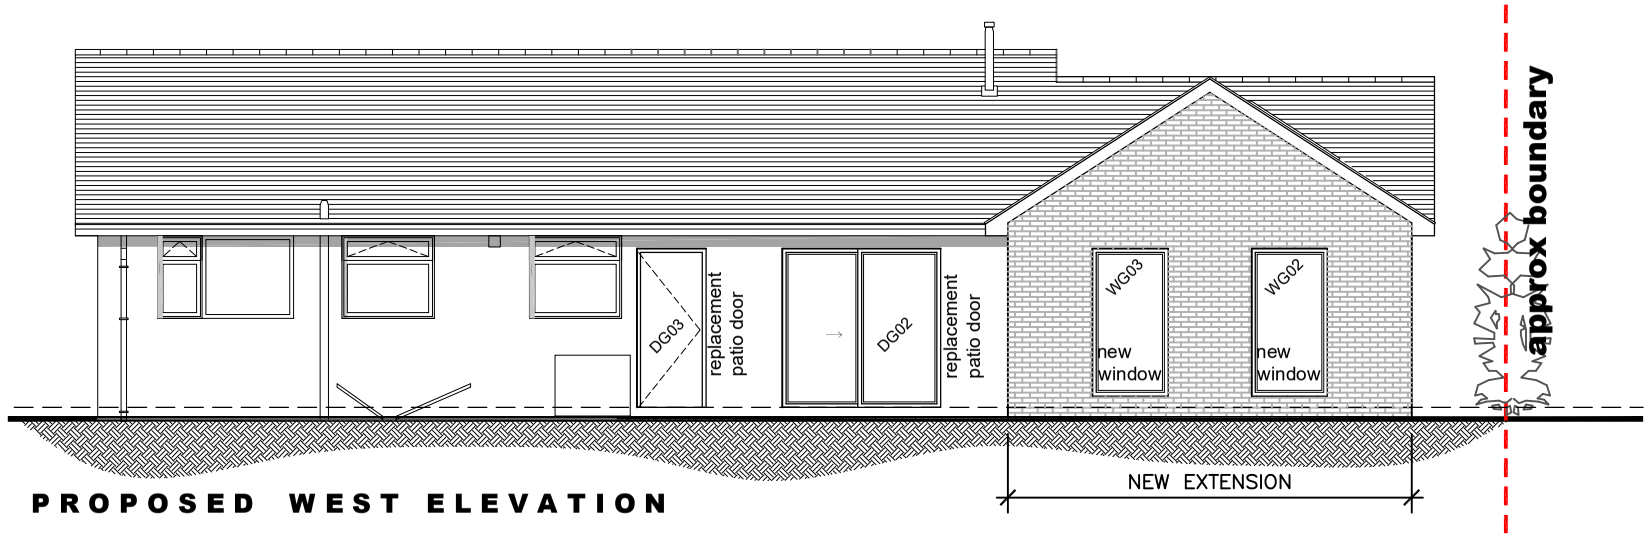

PROPOSED WEST ELEVATION

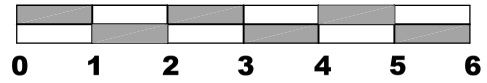

ROOF
ENTIRE ROOF TO BOTH EXISTING AND NEW TO HAVE MARLEY MENDIP CONCRETE TILES.
COLOUR GREY.

RWP AND GUTTERS
WHITE UPVC TO MATCH EXISTING. DOWNPIPES 65MM SQUARE.

WINDOWS
DOUBLE GLAZED ALUMINIUM REAR WINDOWS
COLOUR: ANTHRACITE

WG01 - WHITE UPVC TO MATCH EXISTING FRONT OF HOUSE.

ROOFLIGHTS TO BE VELUX WITH ANTHRACITE GREY FRAME

REAR DOORS
ALUMINIUM DOUBLE GLAZED FRENCH DOORS
COLOUR: ANTHRACITE

REPLACEMENT PATIO DOOR-DOUBLE GLAZED ALUMINIUM
COLOUR: ANTHRACITE

BRICKS
TO MATCH EXISTING DWELLING

REV C	09.04.25	WG01 AMENDED TO MATCH EXTG WINDOWS ON FACADE.
REV B	09.04.25	CLARIFICATION OF COLOURS OF WINDOW / DOOR FRAMES BY CLIENT.
REV A	07.04.25	WINDOWS AND DOOR AMENDED TO THE NORTH AND WEST. EXTENSION MOVED 500MM WEST.

Arronmore House,
Smithy Lane ,
Mouldsworth,
CH3 8AR
M- 07734 355104
E - emma.goodyear1@gmail.com

Client: **Mr & Mrs Morris**

Drawing Title: **Proposed Elevations**

Job Title: **6 Dorset Drive**
Garden Village, Wrexham

Date:	Scale:	Rev:	Drg No:
March 2025	**1:100 at A3**	**Rev C**	**004**