


Do not scale from drawing

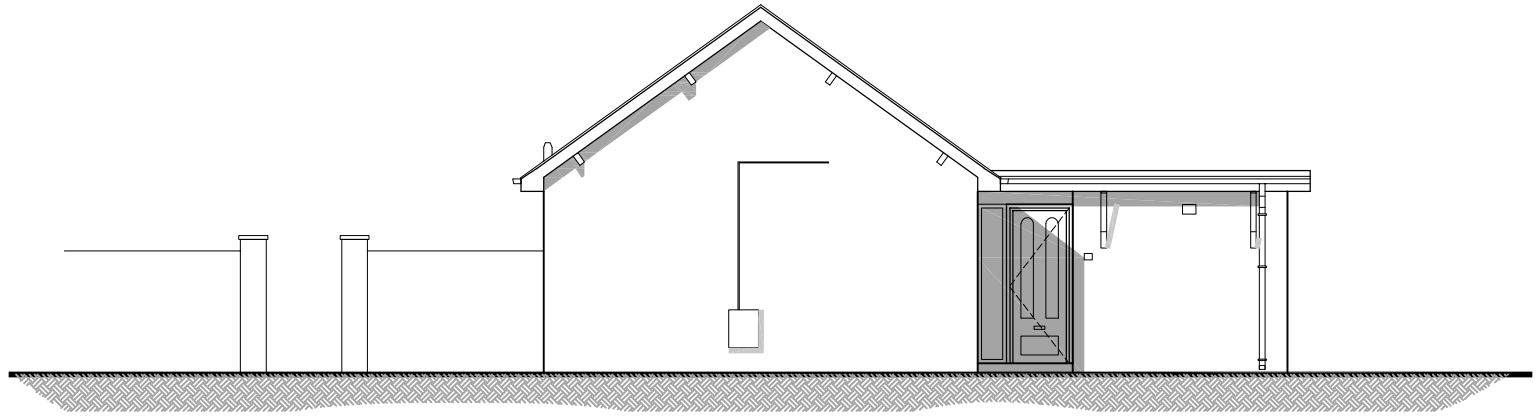


EXISTING SOUTH ELEVATION

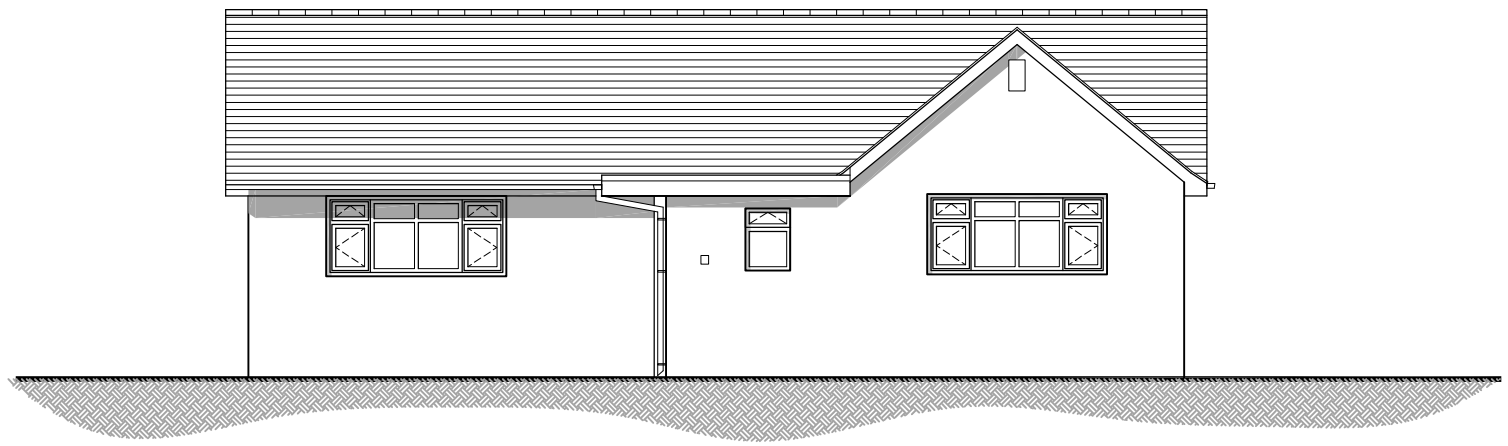


EXISTING EAST ELEVATION

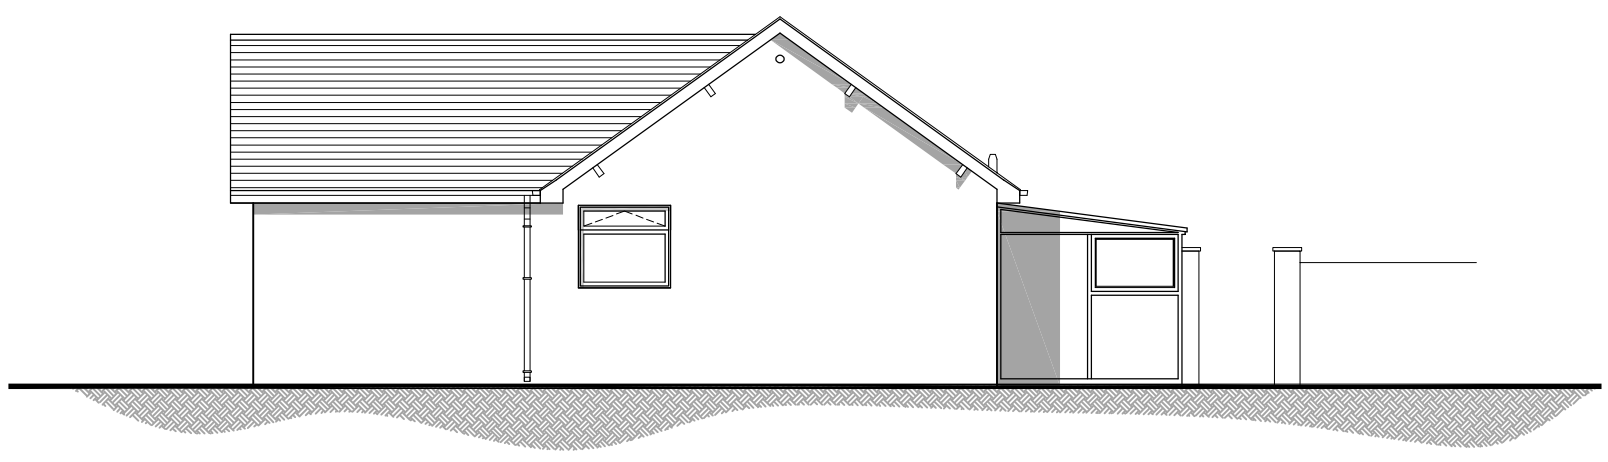

EXISTING NORTH ELEVATION

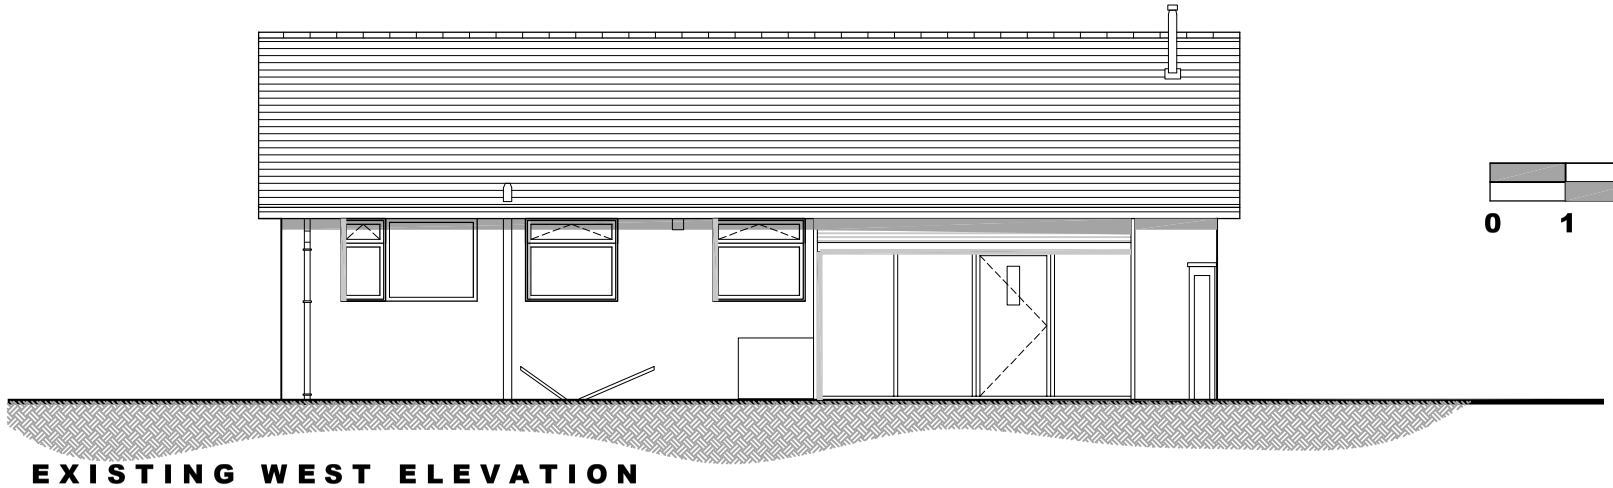

EXISTING WEST ELEVATION

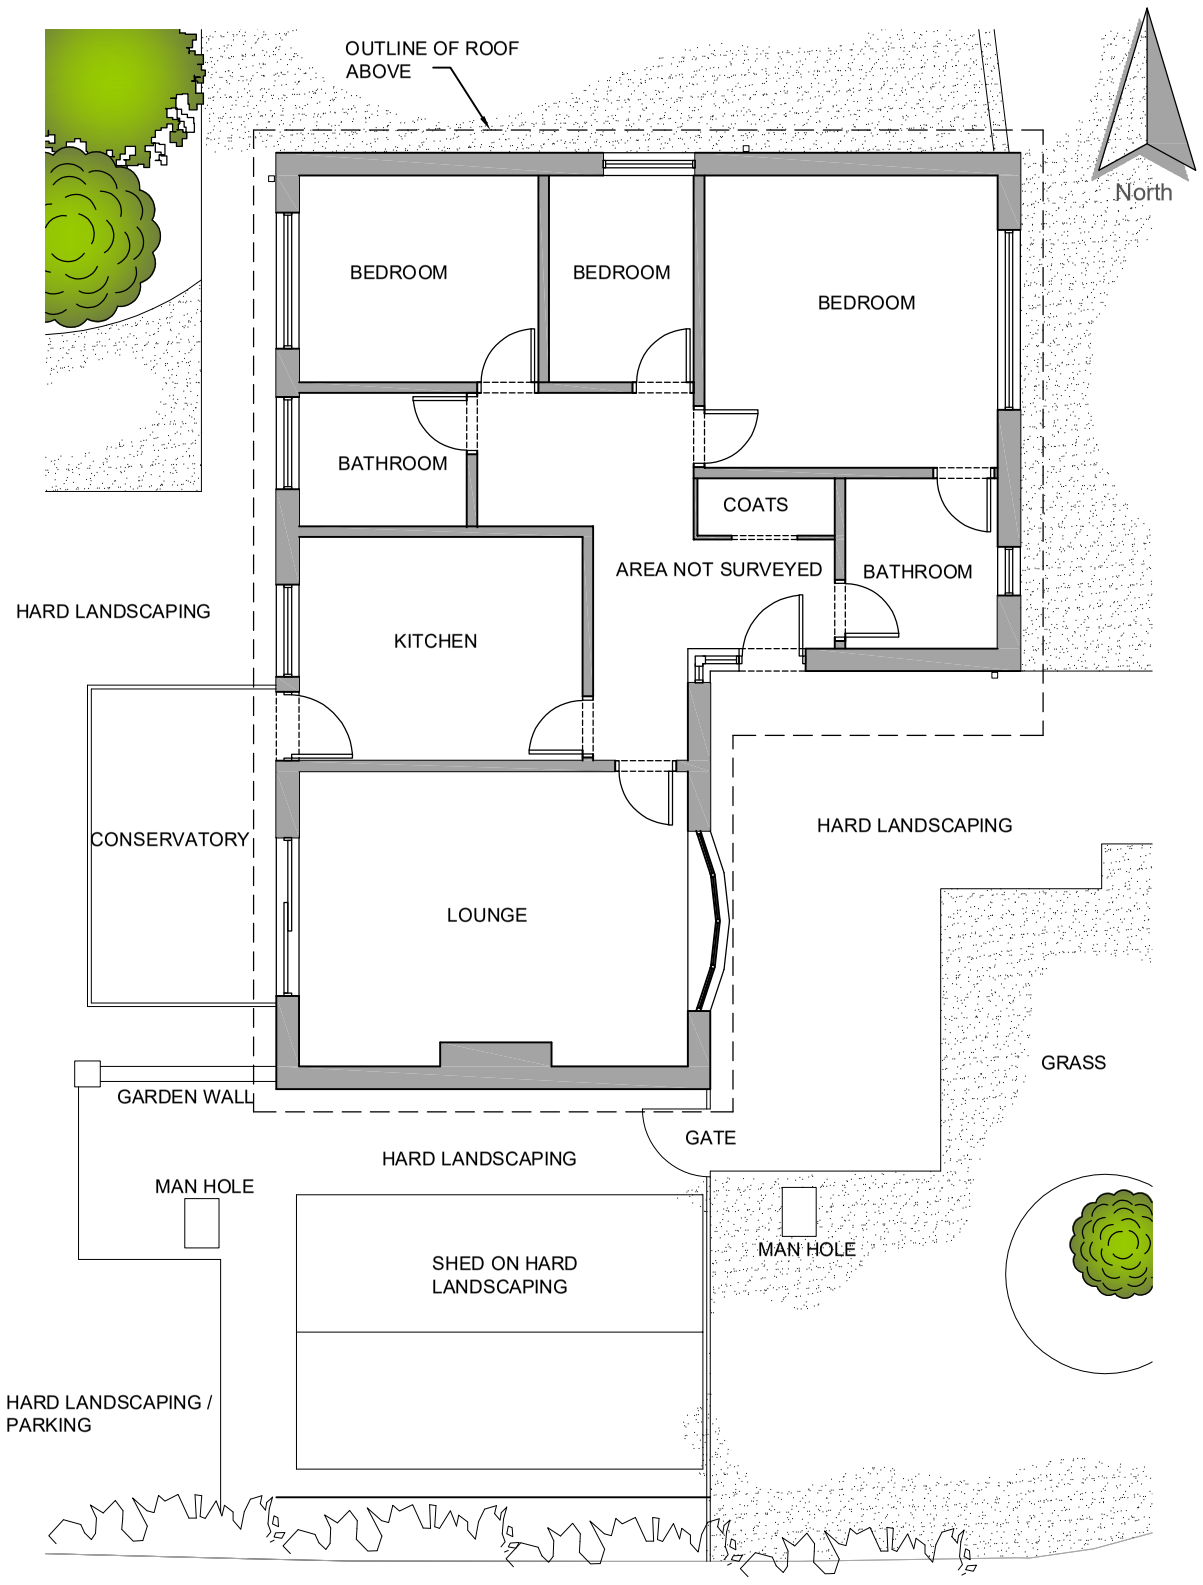

EXISTING GROUND FLOOR PLAN

0 1 2 3 4 5 6

Arronmore House,
Smithy Lane ,
Mouldsworth,
CH3 8AR
M- 07734 355104
E - emma.goodyear1@gmail.com

Client: **Mr & Mrs Morris**

Drawing Title: **Existing Plan & Existing Elevations**

Job Title: **6 Dorset Drive**
Garden Village, Wrexham

Date:	Scale:	Rev:	Drg No:
March 2025	**1:100 at A3**	**Rev -**	**002**