
Do not scale from drawing

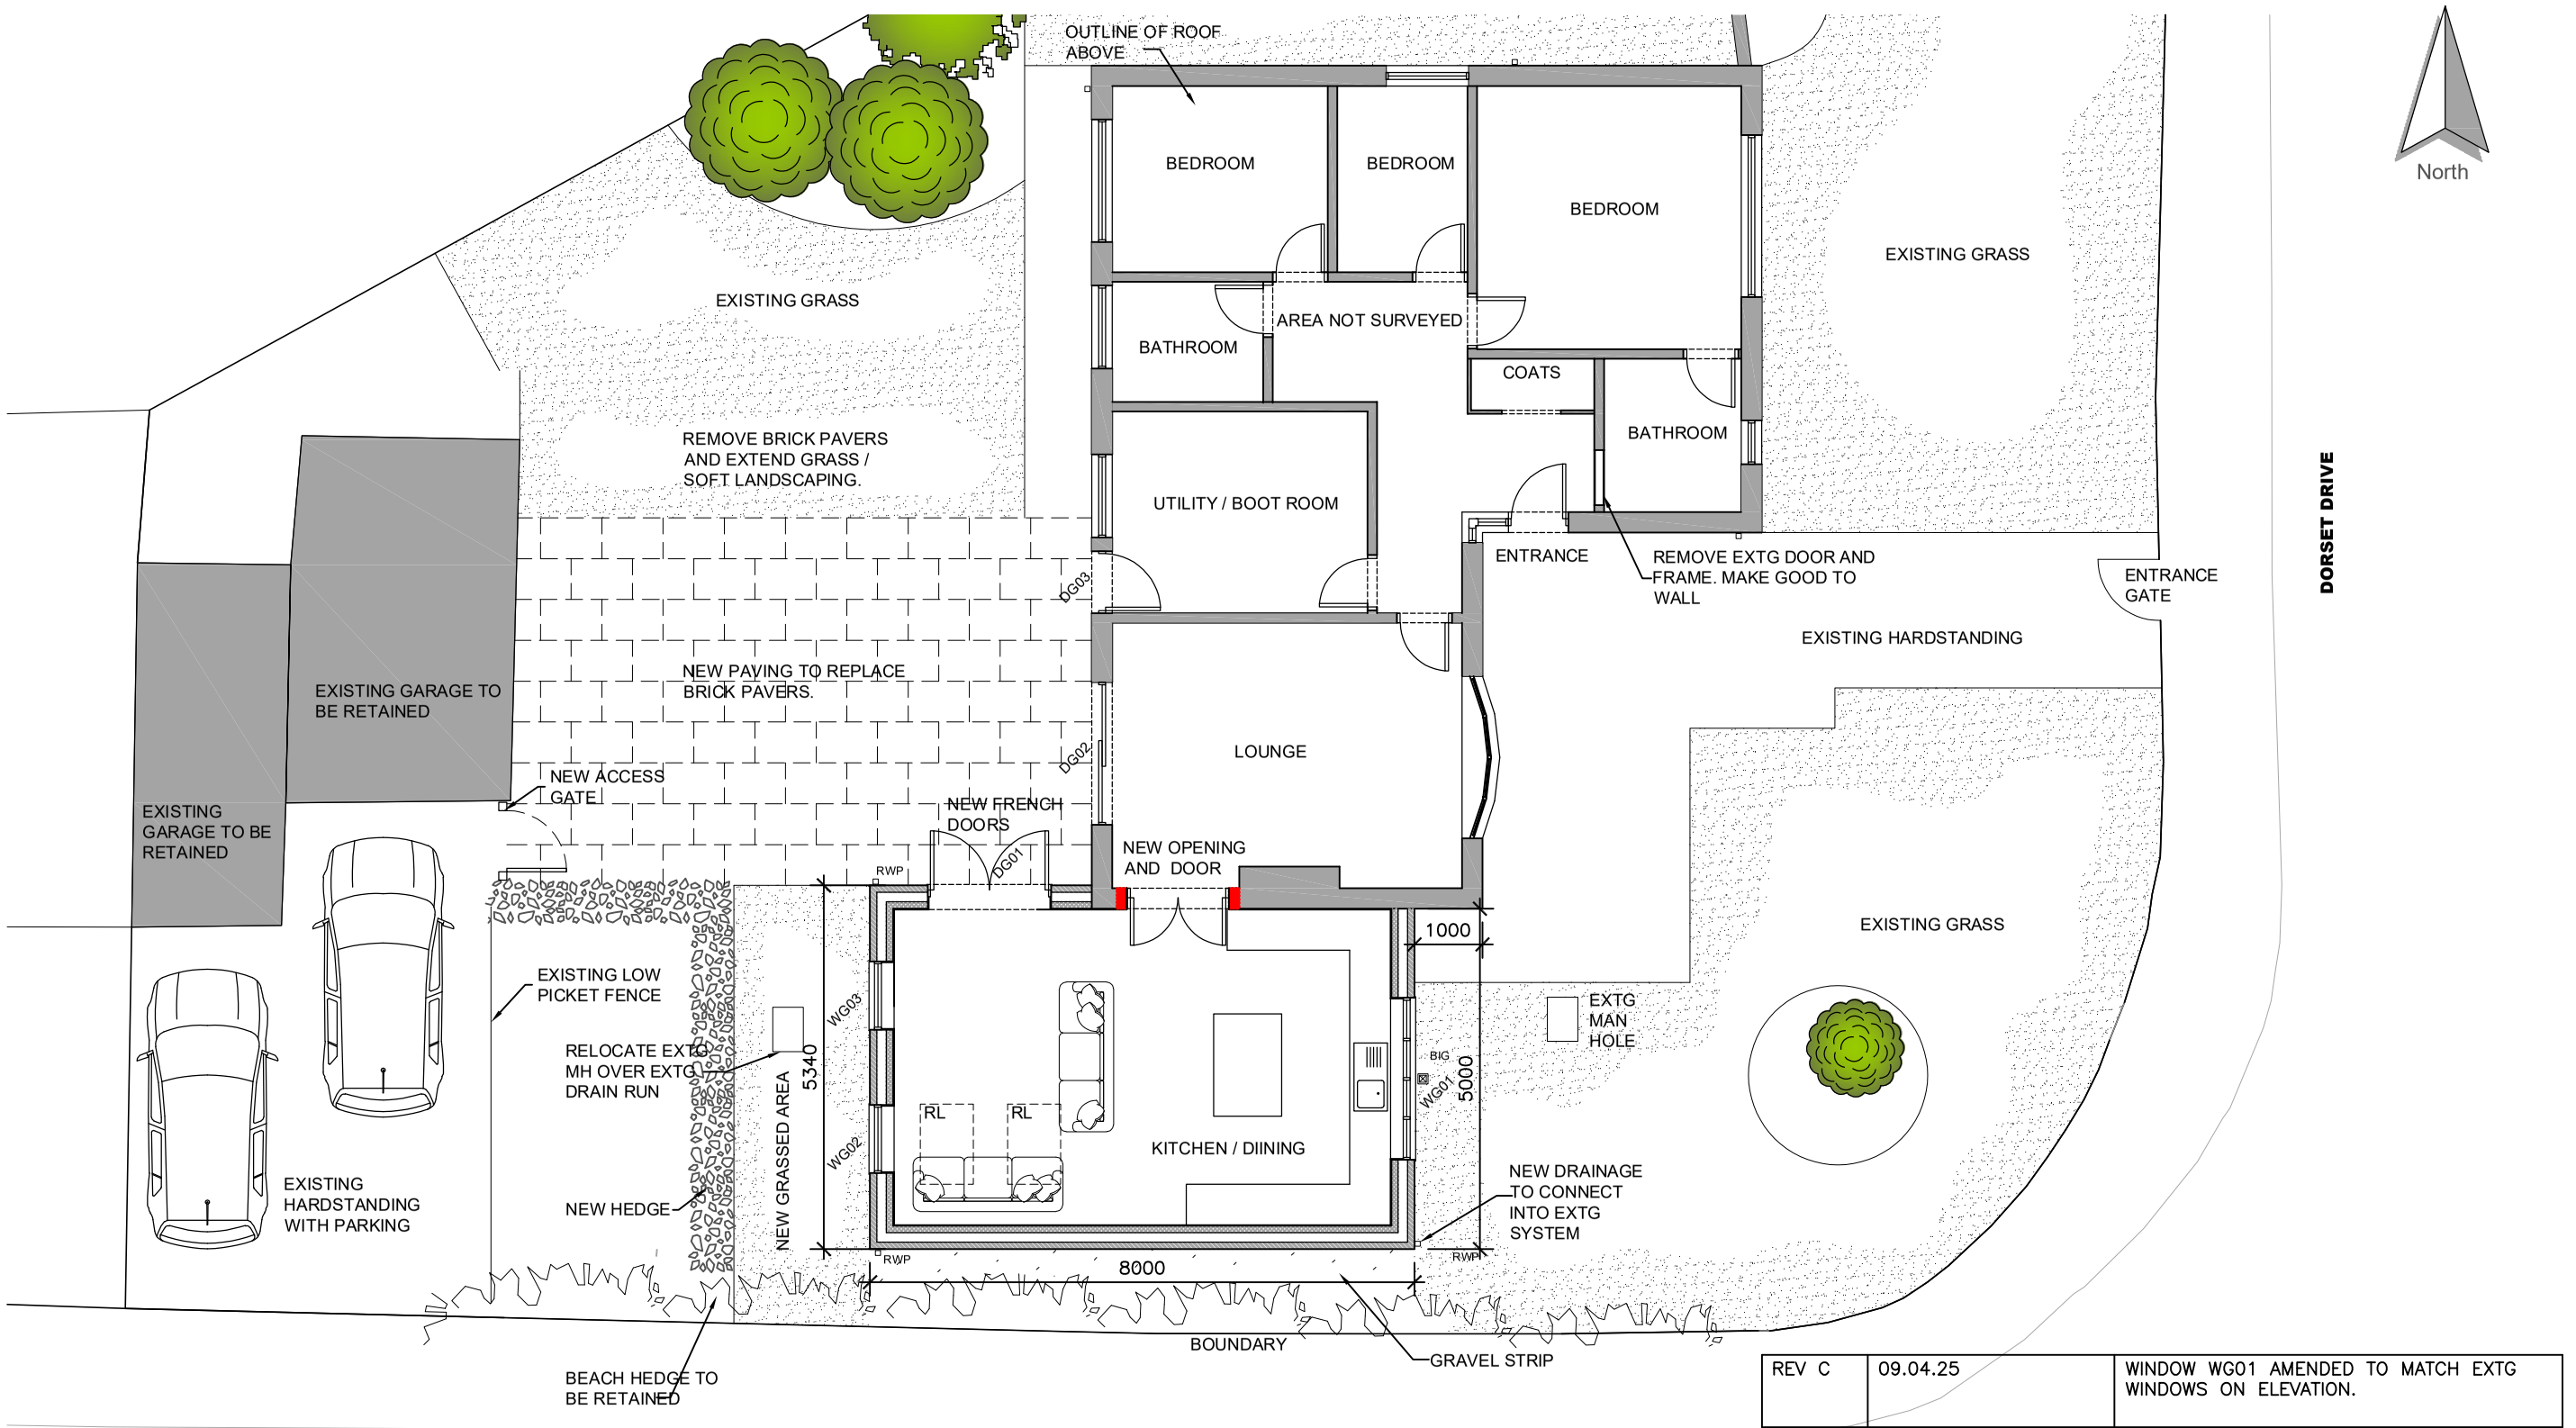

PROPOSED GROUND FLOOR PLAN

0 1 2 3 4 5 6

REV C	09.04.25	WINDOW WG01 AMENDED TO MATCH EXTG WINDOWS ON ELEVATION.
REV B	09.04.25	ADDITIONAL SOFT LANDSCAPING ADDED.

Arronmore House,
Smithy Lane ,
Mouldsworth,
CH3 8AR
M- 07734 355104
E - emma.goodyear1@gmail.com

Client: **Mr & Mrs Morris**

Drawing Title: **Proposed Plan**

Job Title: **6 Dorset Drive**
Garden Village, Wrexham

Date:	Scale:	Rev:	Drg No:
March 2025	**1:100 at A3**	**Rev C**	**003**