

Do not scale from drawing

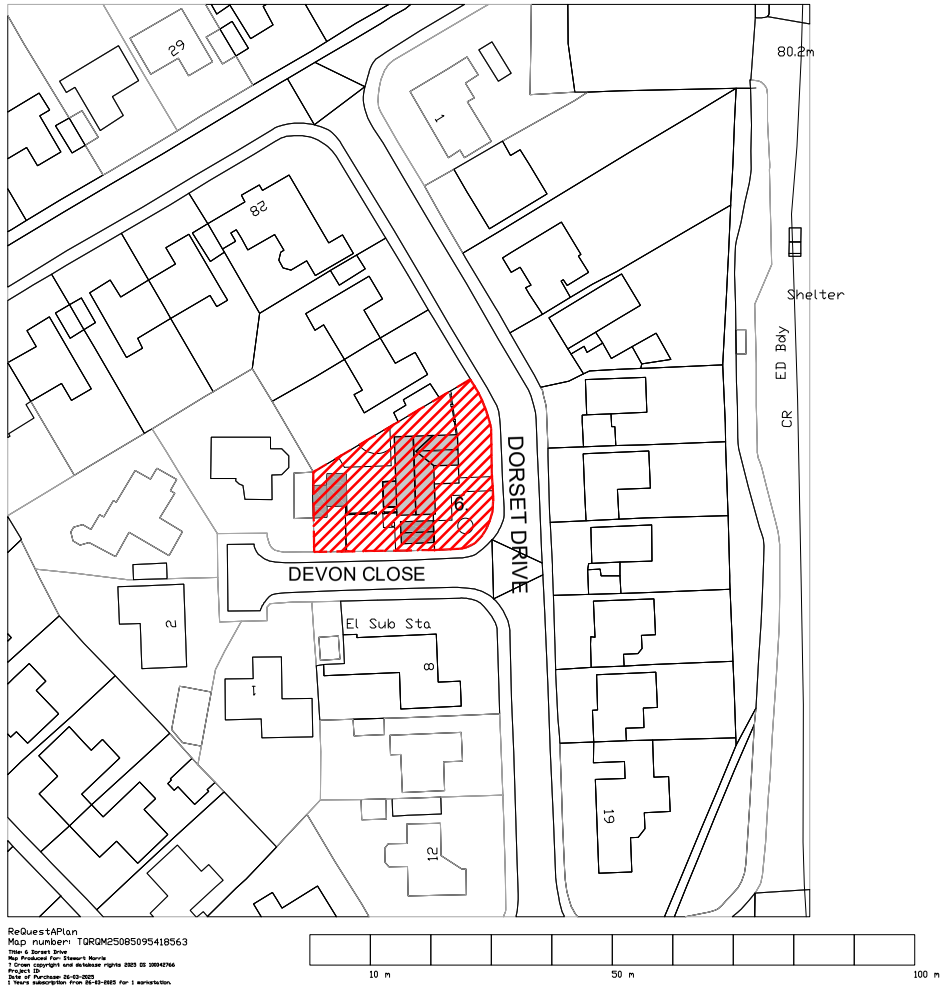

LOCATION PLAN
Scale 1:1250

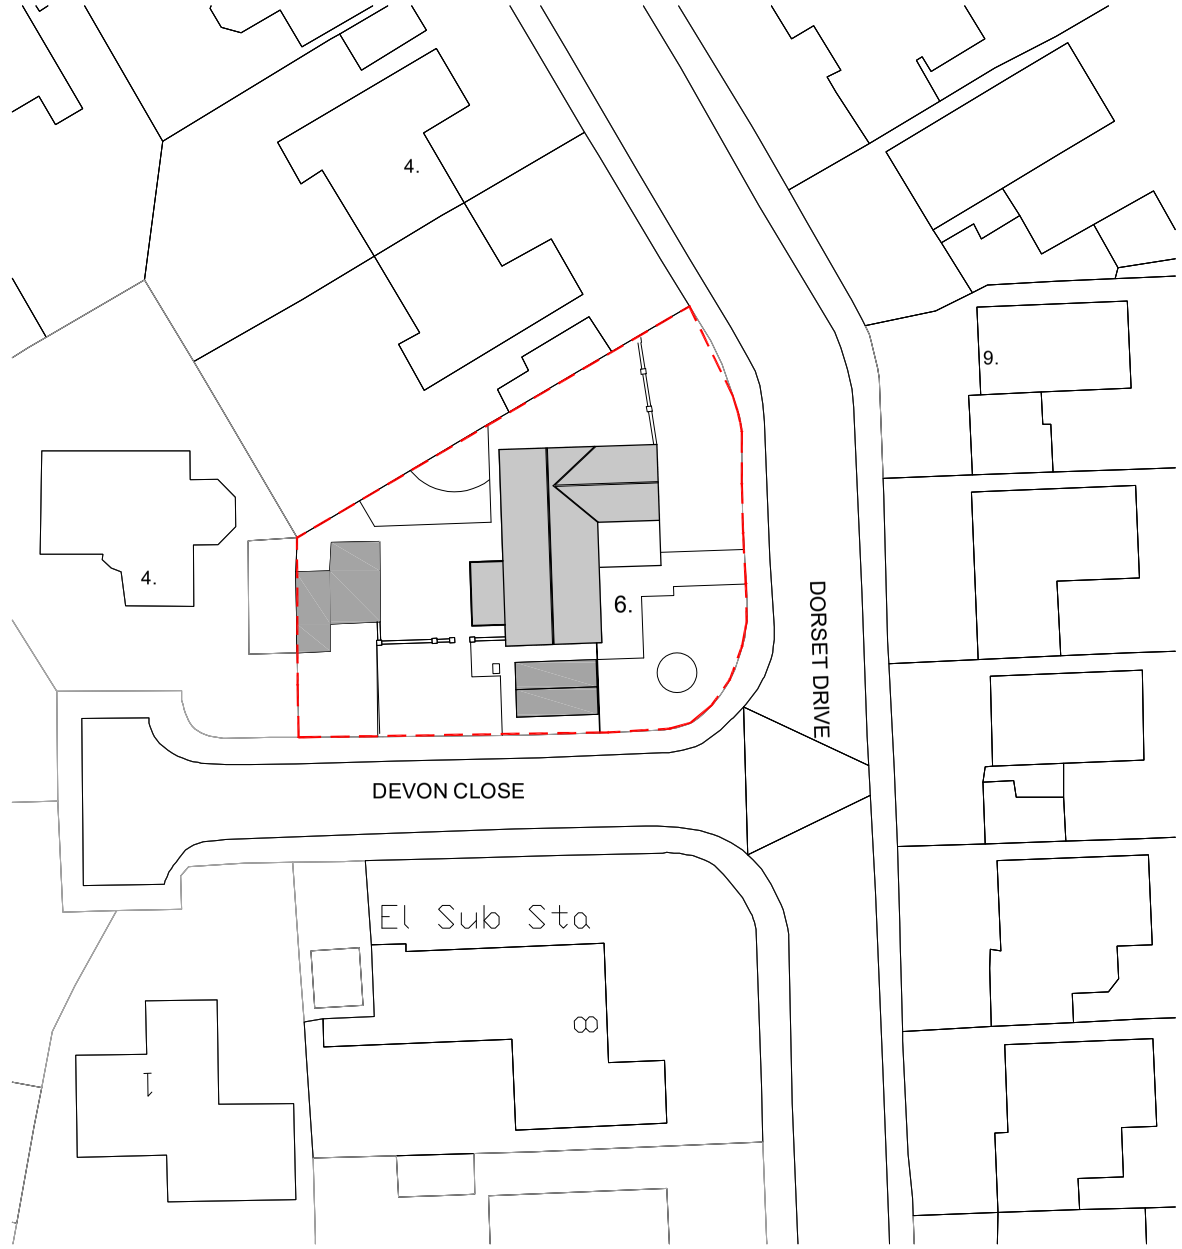

SITE PLAN
Scale 1:500

Arronmore House,
Smithy Lane ,
Mouldsworth,
CH3 8AR
M- 07734 355104
E - emma.goodyear1@gmail.com

Client: **Mr & Mrs Morris**

Drawing Title: **Existing Location & Site Plan**

Job Title: **6 Dorset Drive**
Garden Village, Wrexham

Date:	Scale:	Rev:	Drg No:
March 2025	**1:500 & 1:1250 at A3**	**Rev -**	**001**