

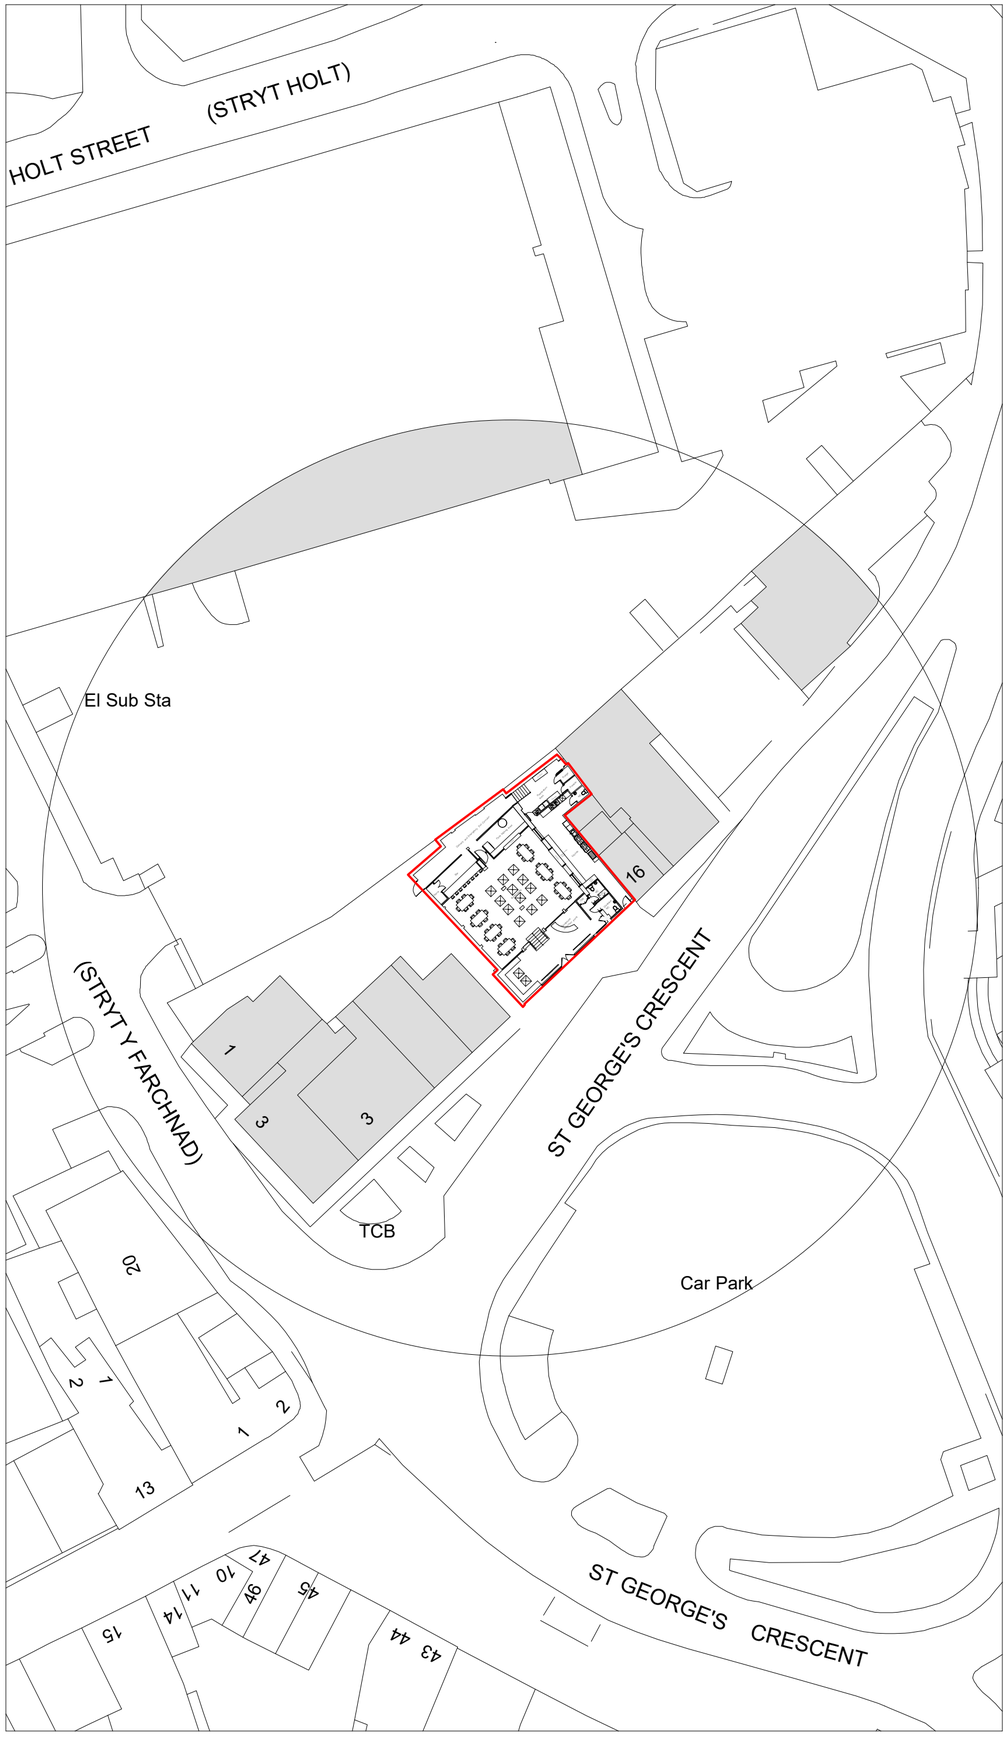


Site Plan 1:500

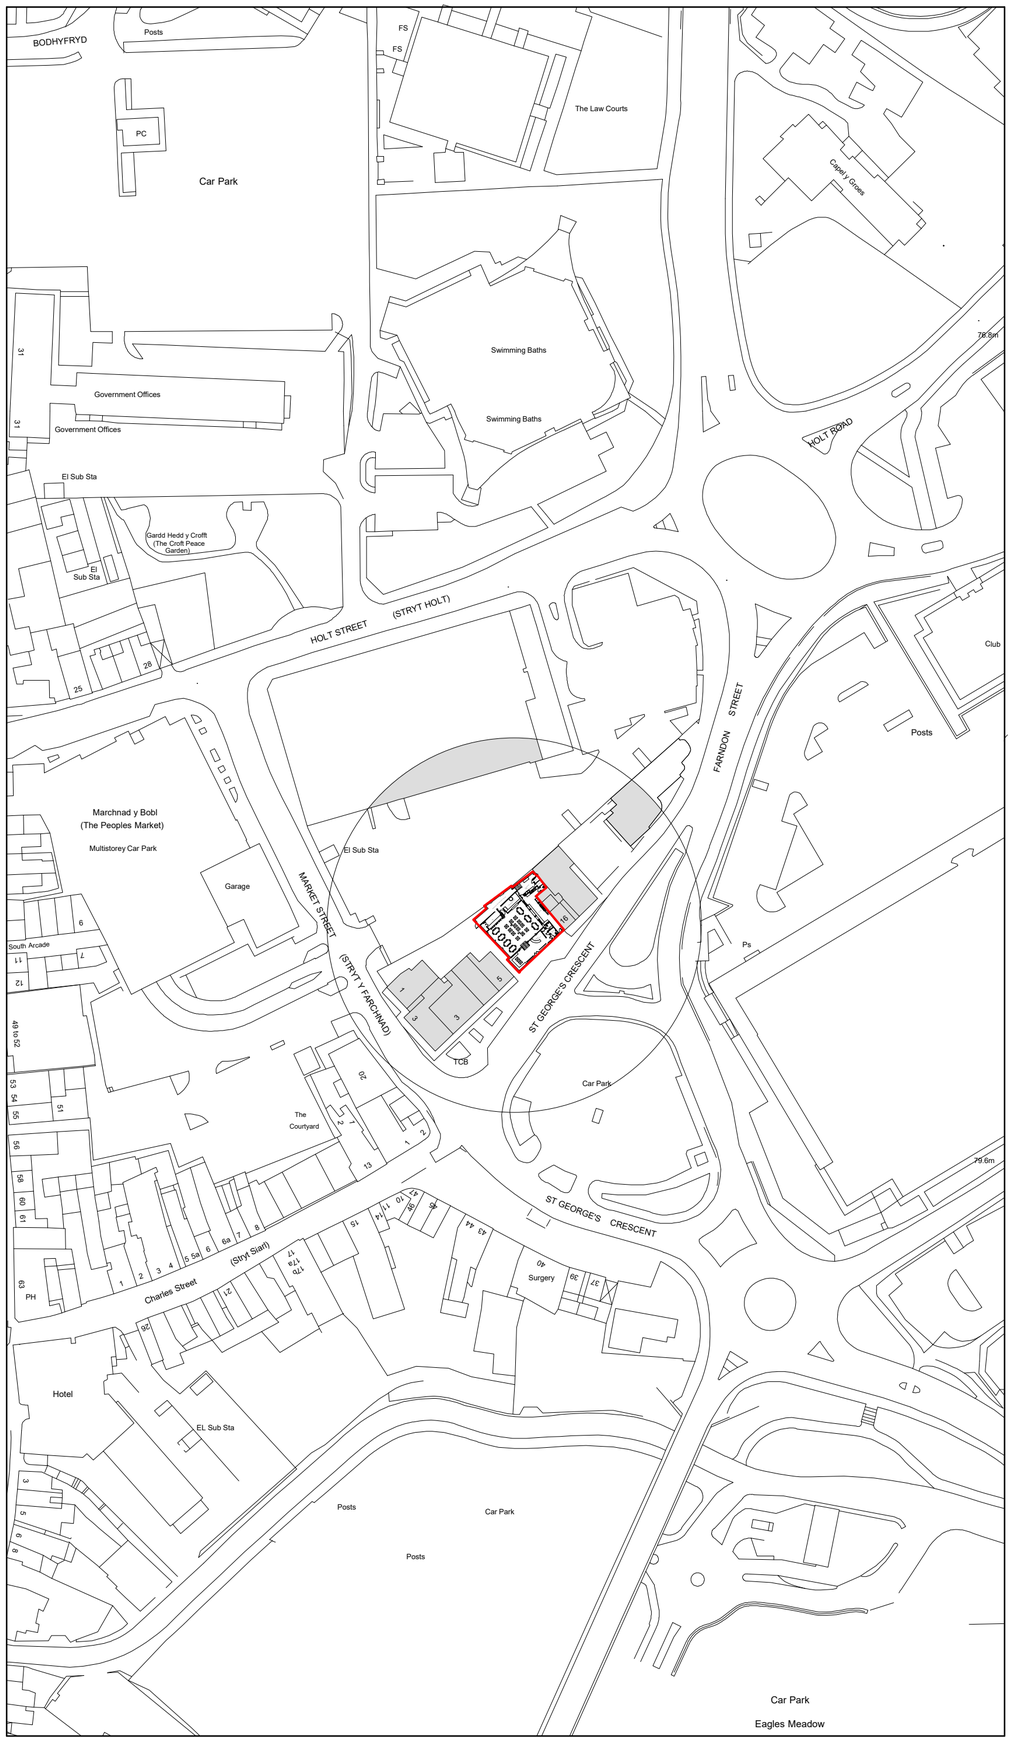

Location Plan 1:1250

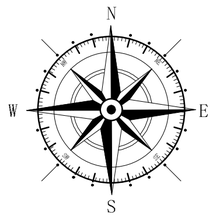

Key

- Surrounding Buildings
- Application Site

Rev	Date	Detail	Initial
A	04/25	Design Amends	D.J.E.

Project:

Proposed Alterations at
12-15 St Georges Crescent
Wrecsam
LL13 8DA

Title:	Scale: (A2)
Proposed: Site & Location Plan	1:50 & 1:100

Drawn By:	Date:
L. Fowles	Dec 2024
Drawing No:	**Sheet:**
C158/004	1 of 1

blueprint
architectural services

partner LABC

Office 3K4,
Redwither Business Tower,
Wrexham. LL13 9XT
Tel: 01978 356500
www.blueprintarchitectural.com

© copyright all rights reserved