
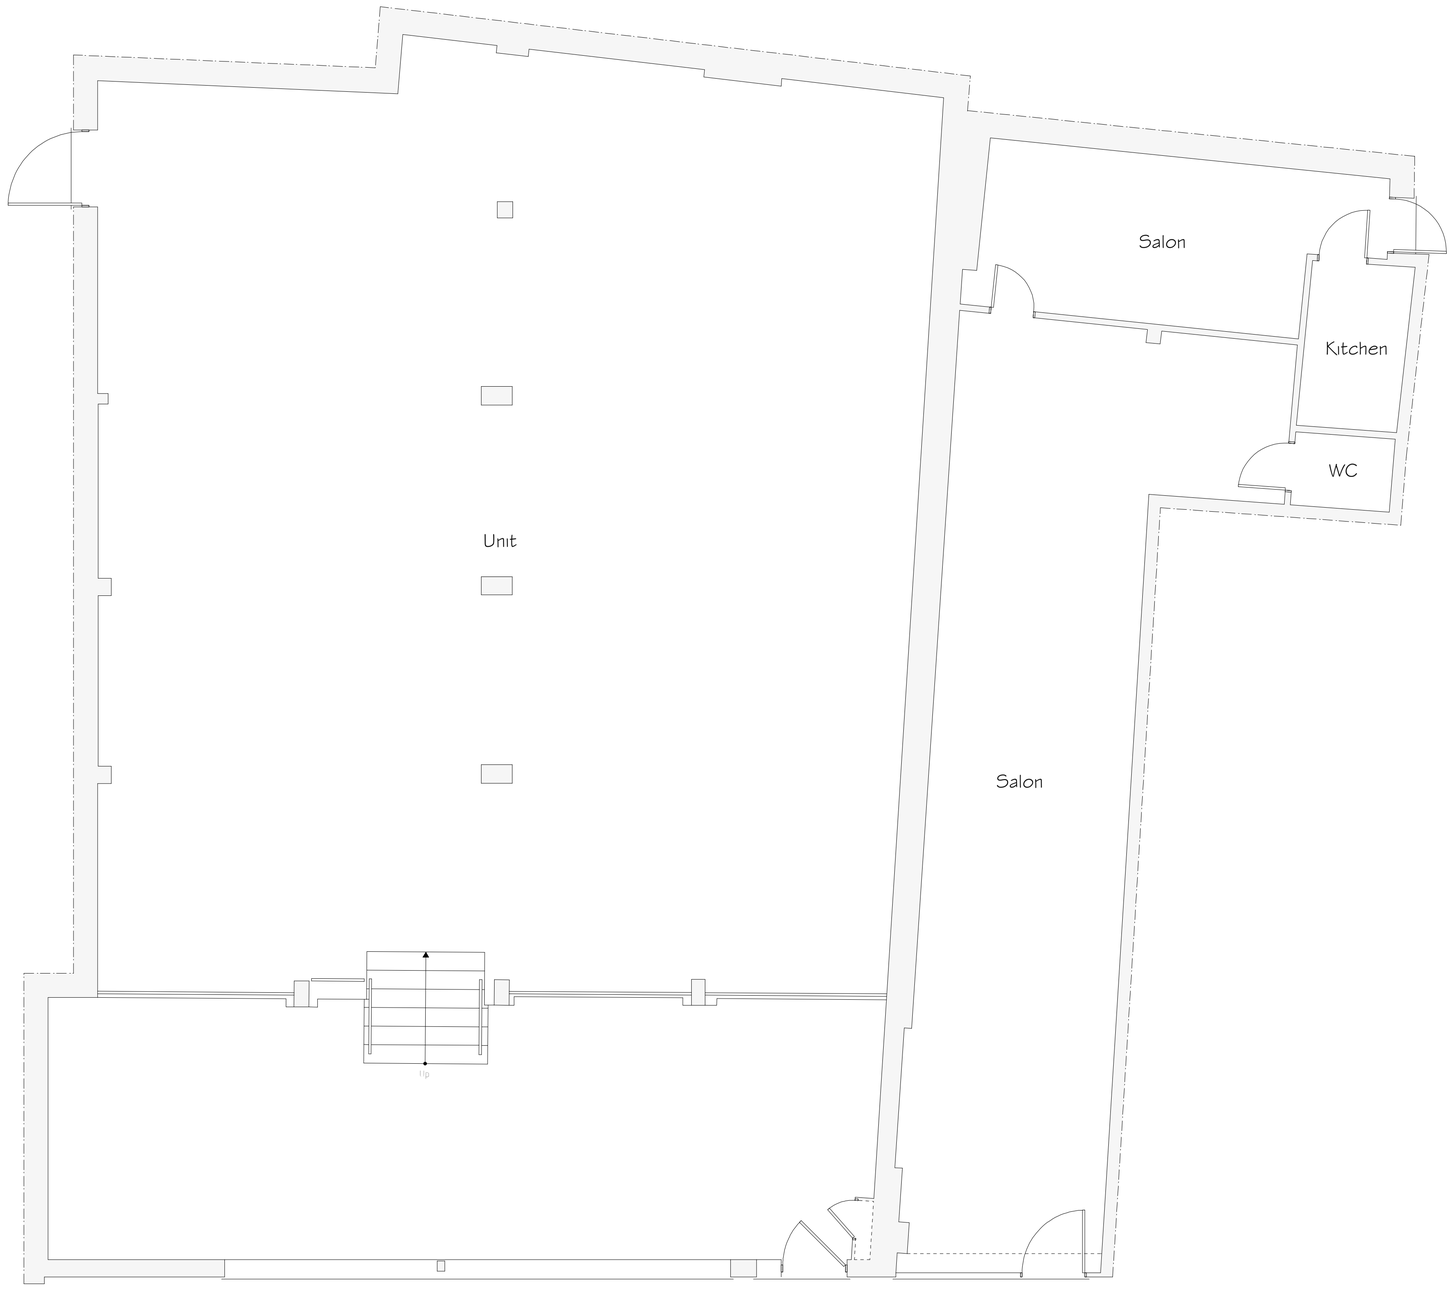


Ground Floor Plan 1:50

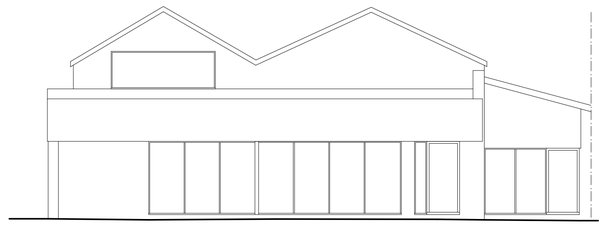

Front Elevation 1:100

Rev	Date	Detail	Initial

Project:
Proposed Alterations at
12-15 St Georges Crescent
Wrecsam
LL13 8DA

Title:	Scale: (A1)
Existing	1:50 & 1:100

Drawn By:	Date:
L. Roberts	Oct 2024
Drawing No:	Sheet:
C158/001	1 of 1

blueprint
architectural services
partner LABC
Office 3K4,
Redwither Business Tower,
Wrexham. LL13 9XT
Tel: 01978 356500
www.blueprintarchitectural.com
© copyright all rights reserved