



Side Elevation

Side Elevation

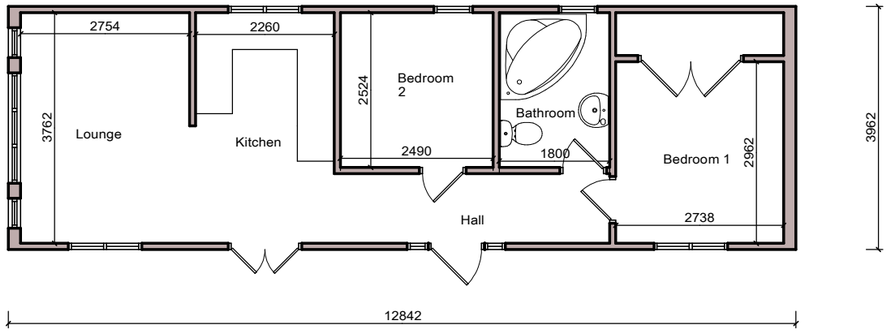

FLOOR PLAN

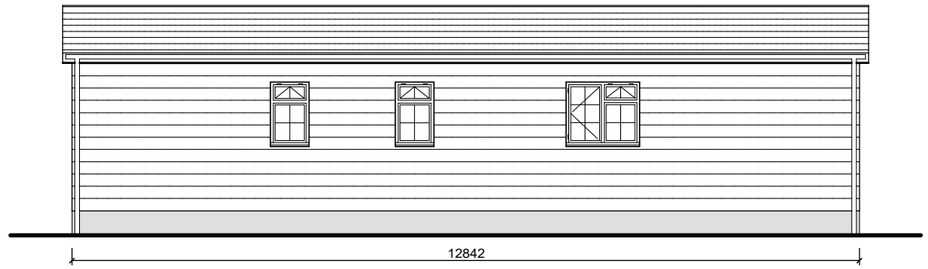

Rear Elevation



N.B. Gypsy / Traveller chalets are changed on a regular basis plans and picture above are the typical size and type of static caravan which are used.



Front Elevation

NOTES:

All dimensions must be checked on site and not scaled from this drawing.

Client

Mr Adam Berry
Land on Pentre Fron Road
Wrexham LL11 3BU
Easting: 328610
Northing: 352062
Grid Ref: SJ 2858 5204

Job Title

Change of Use of Agricultural Land for a single-family Gypsy / Traveller pitch together with Bio-Disc Sewage Treatment Plant and improved Vehicular access, graveled hard standing and turning area (part retrospective)

Drawing Title

Typical Static Caravan Floor Plans and Elevations

Scale 1:100 A3

Date APRIL 2025 **Drawn by** T.M.

Drg No. 71434:1002 **Rev** -

Trevor Mennell Planning
Planning & Architectural Consultants
The Gables | Kendricks Bank | Bayston Hill | Shrewsbury | Shropshire | SY3 0EH