

Planting Stock Specification

Species	Shape	Stem Girth @ 1m	Height	Container Volume	Production Method
Species Field Maple FM (Acer campestre)	Standard	8cm - 10cm	2.5m - 3m	45 lts	Container Grown


Planting to be be carried out in the first planting season (November to March) or seeding season (April to September) following the first use.

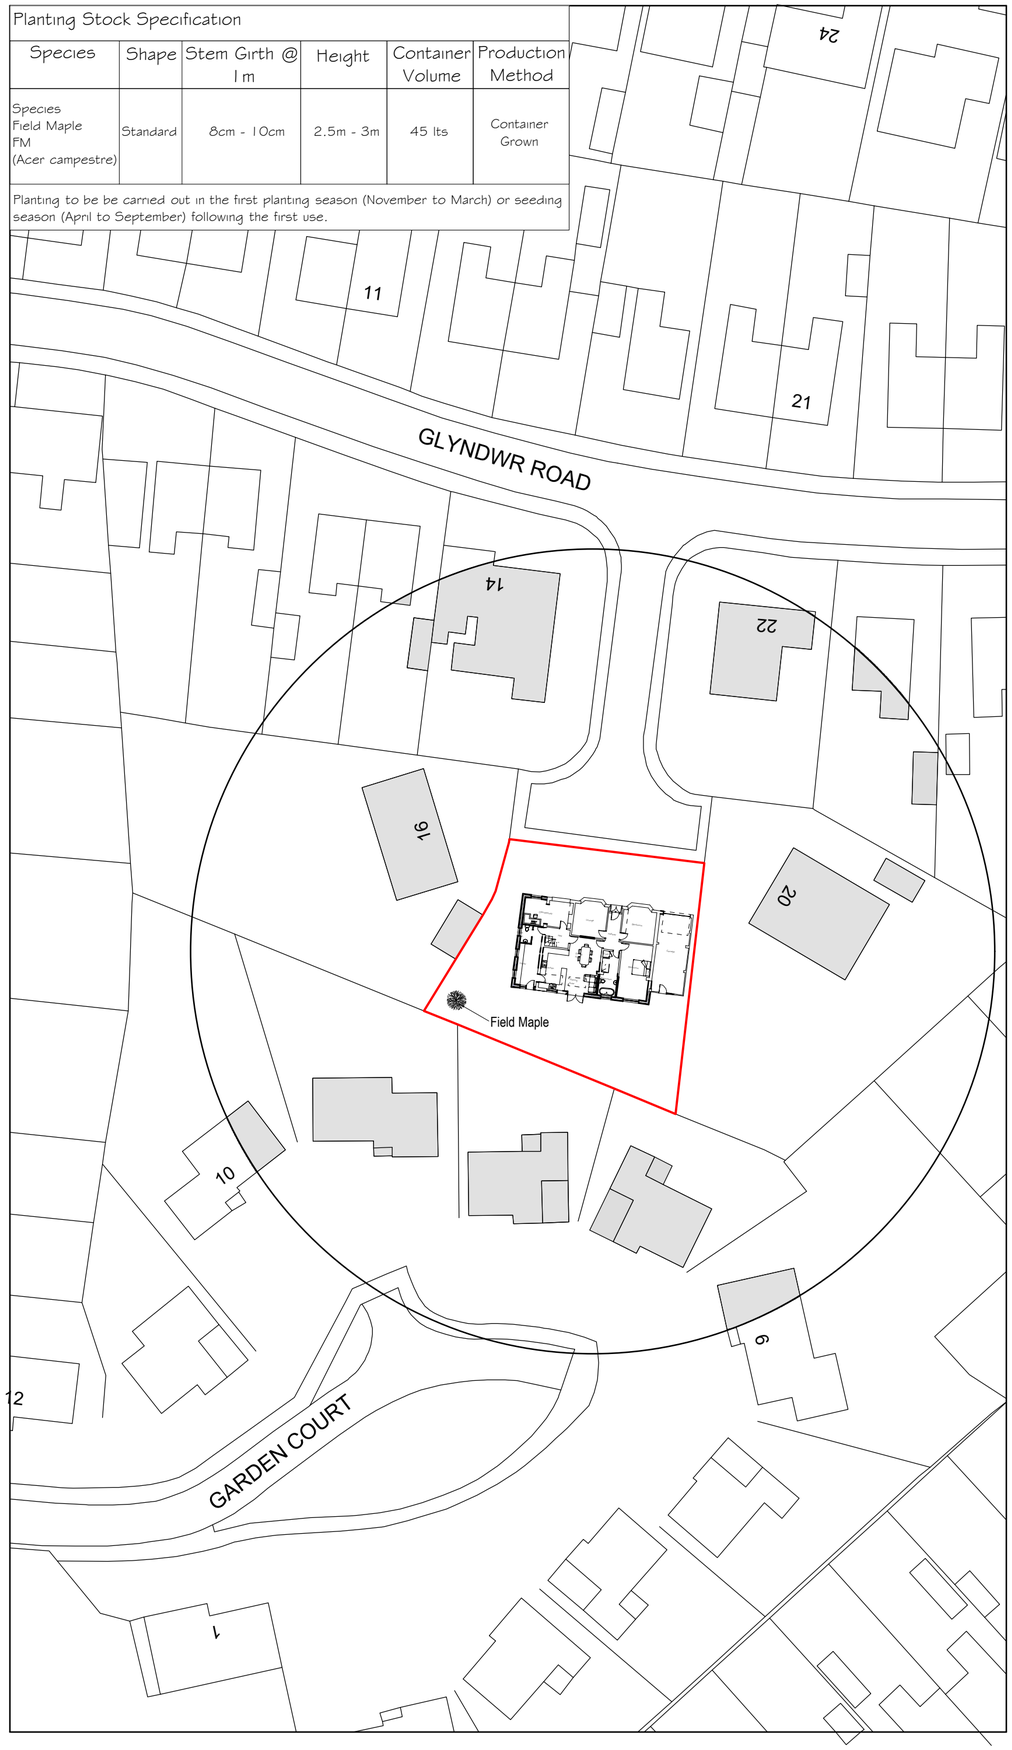

Site Plan 1:500

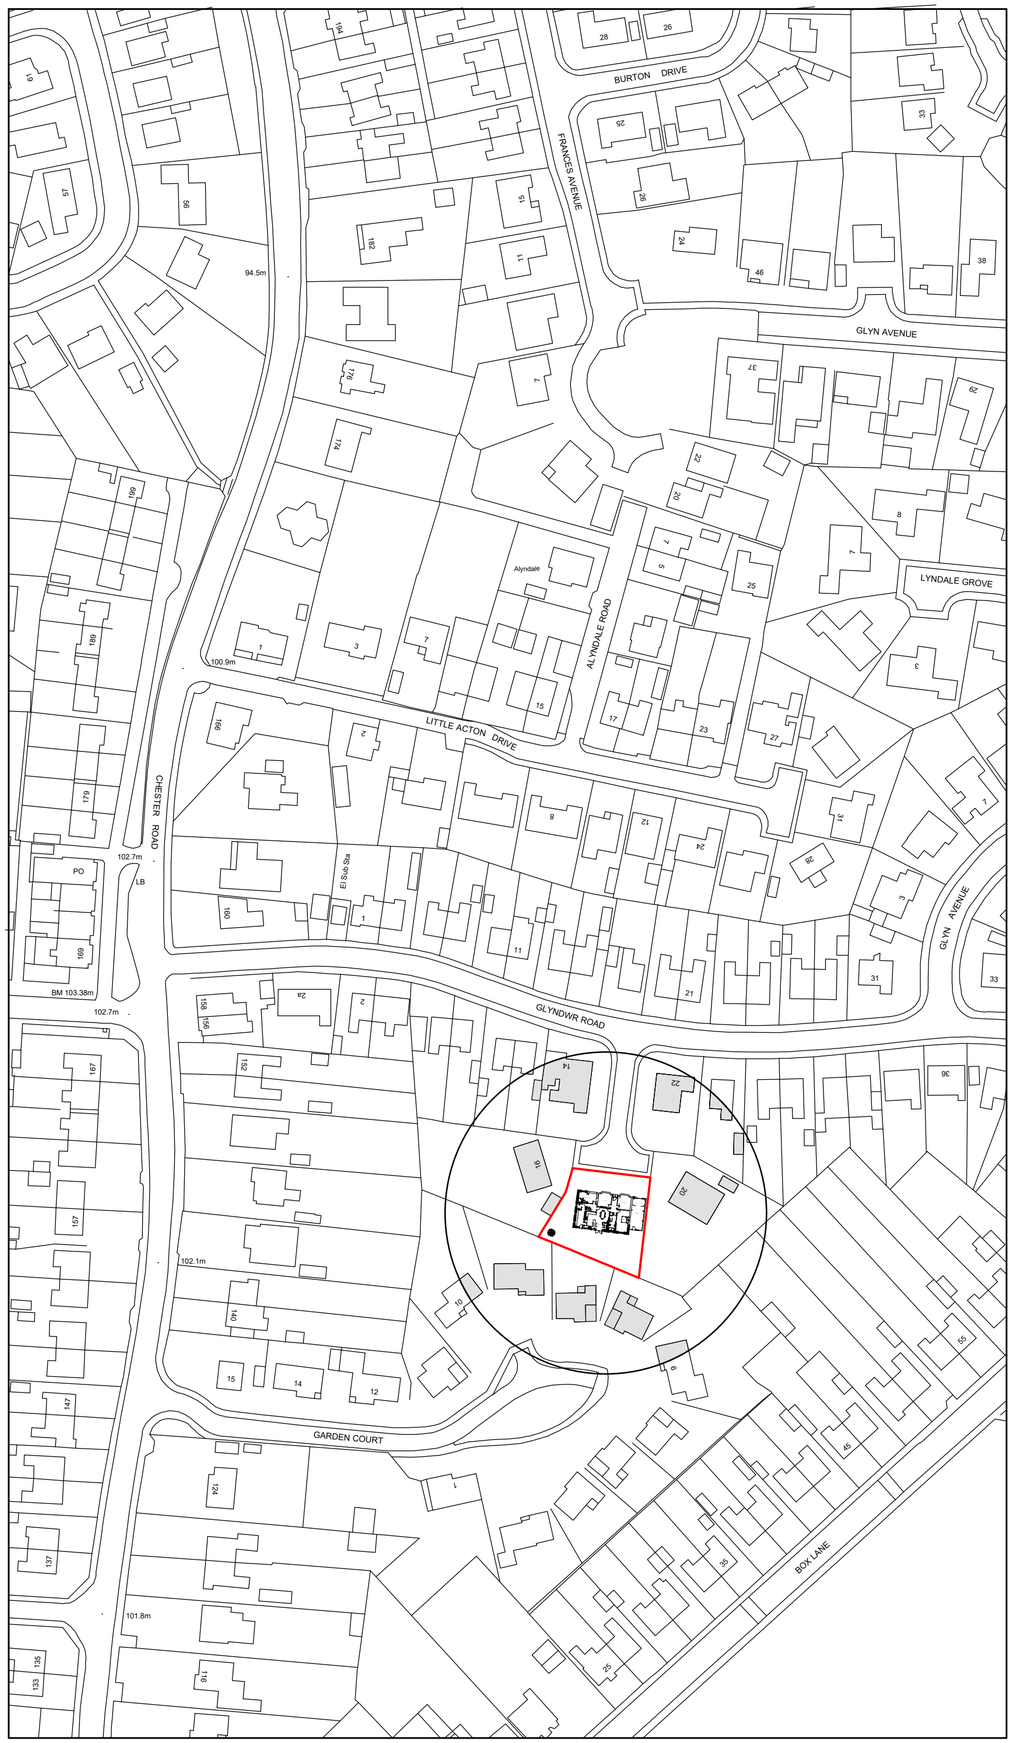

Location Plan 1:1250

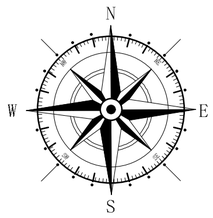

Key

- Surrounding Buildings
- Application Site

Rev	Date	Detail	Initial

Project:
Proposed Alterations to,
The Nook,
18 Glyndwr Road,
Wrexham, LL12 8DG

Title:	Scale: (A2)
Planning: Site & Location Plan	1:500 & 1:1250

Drawn By:	Date:
D.J.Edwards	April 2025
Drawing No:	**Sheet:**
T093/004	1 of 1

blueprint
architectural services

partner LABC

Office 3K4,
Redwither Business Tower,
Wrexham. LL13 9XT
Tel: 01978 356500
www.blueprintarchitectural.com

© copyright all rights reserved