


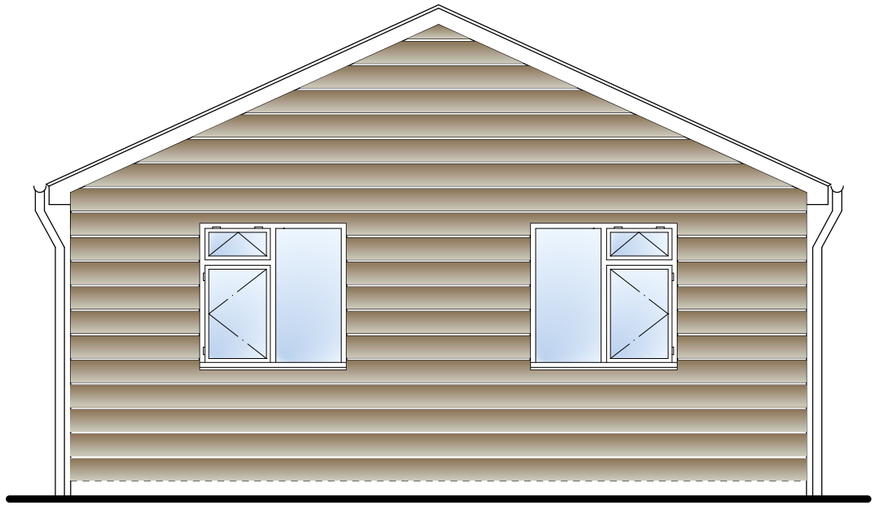


Front Elevation

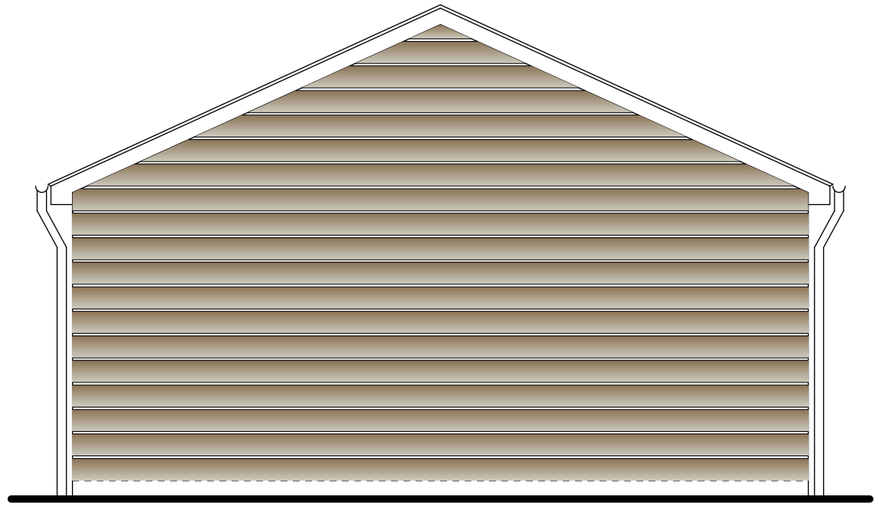


Rear Elevation

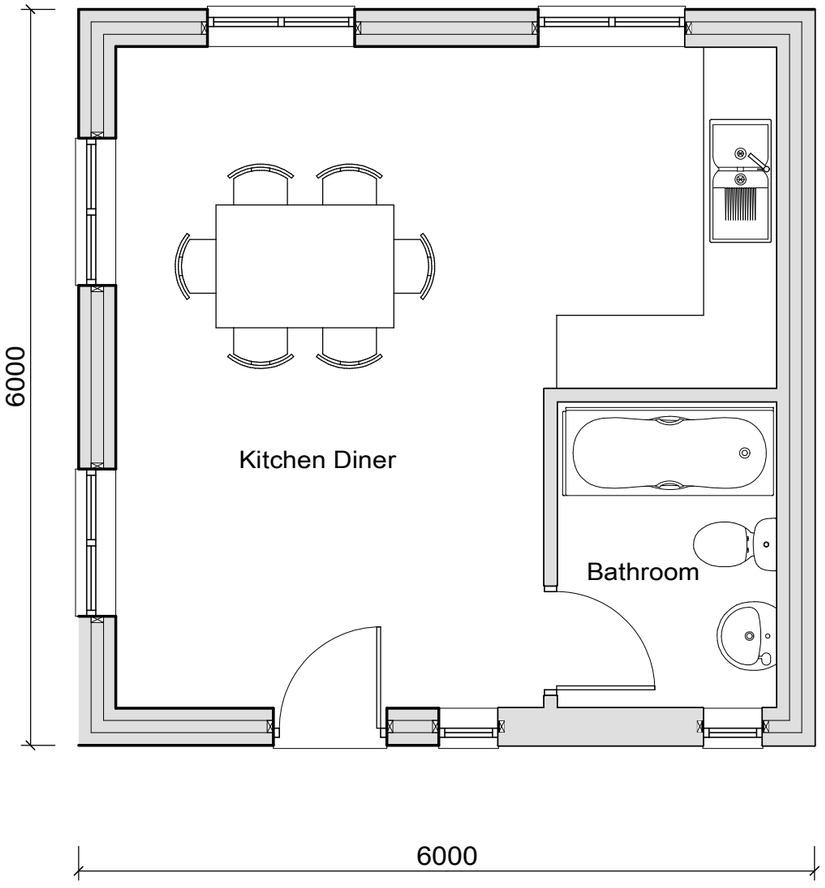

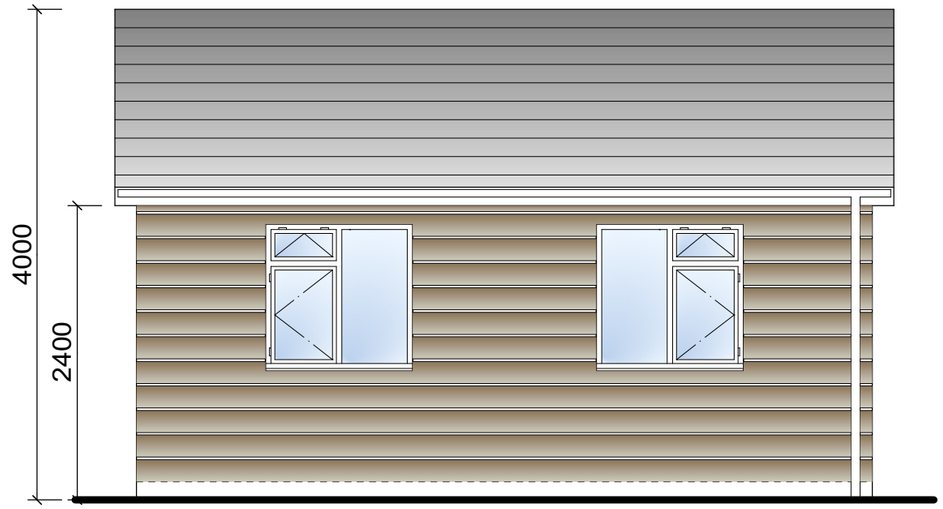

Side Elevation

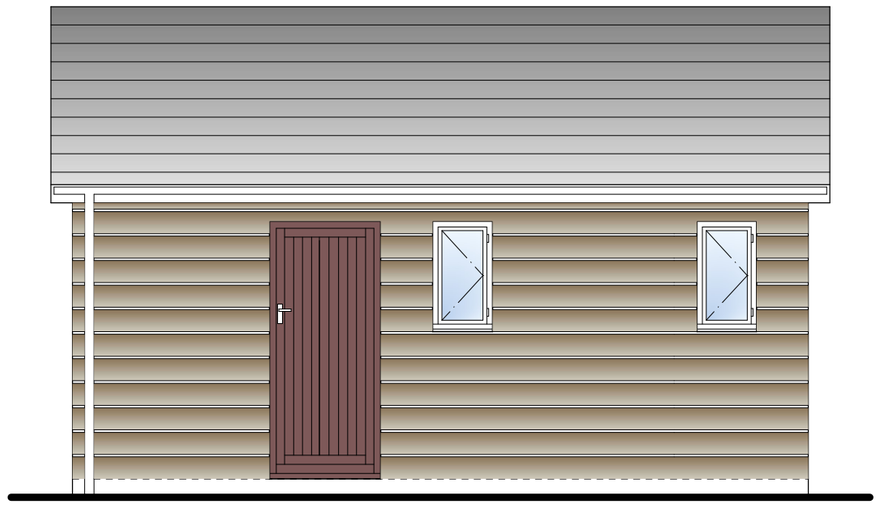

Side Elevation

NOTES:
All dimensions must be checked on site and not scaled from this drawing.

Client

Mr Adam Berry
Land on Pentre Fron Road
Wrexham. LL11 3BU
Easting: 328610
Northing: 352062
Grid Ref: SJ 2858 5204

Job Title

Change of Use of Agricultural Land for a single-family Gypsy / Traveller pitch together with Bio-Disc Sewage Treatment Plant and improved vehicular access, graveled hard standing and turning area (part retrospective)

Drawing Title

Dayroom Floor Plans and Elevations

Scale 1:50 A3

Date APRIL 2025 **Drawn by** T.M.

Drg No. 71434:1003 **Rev** -