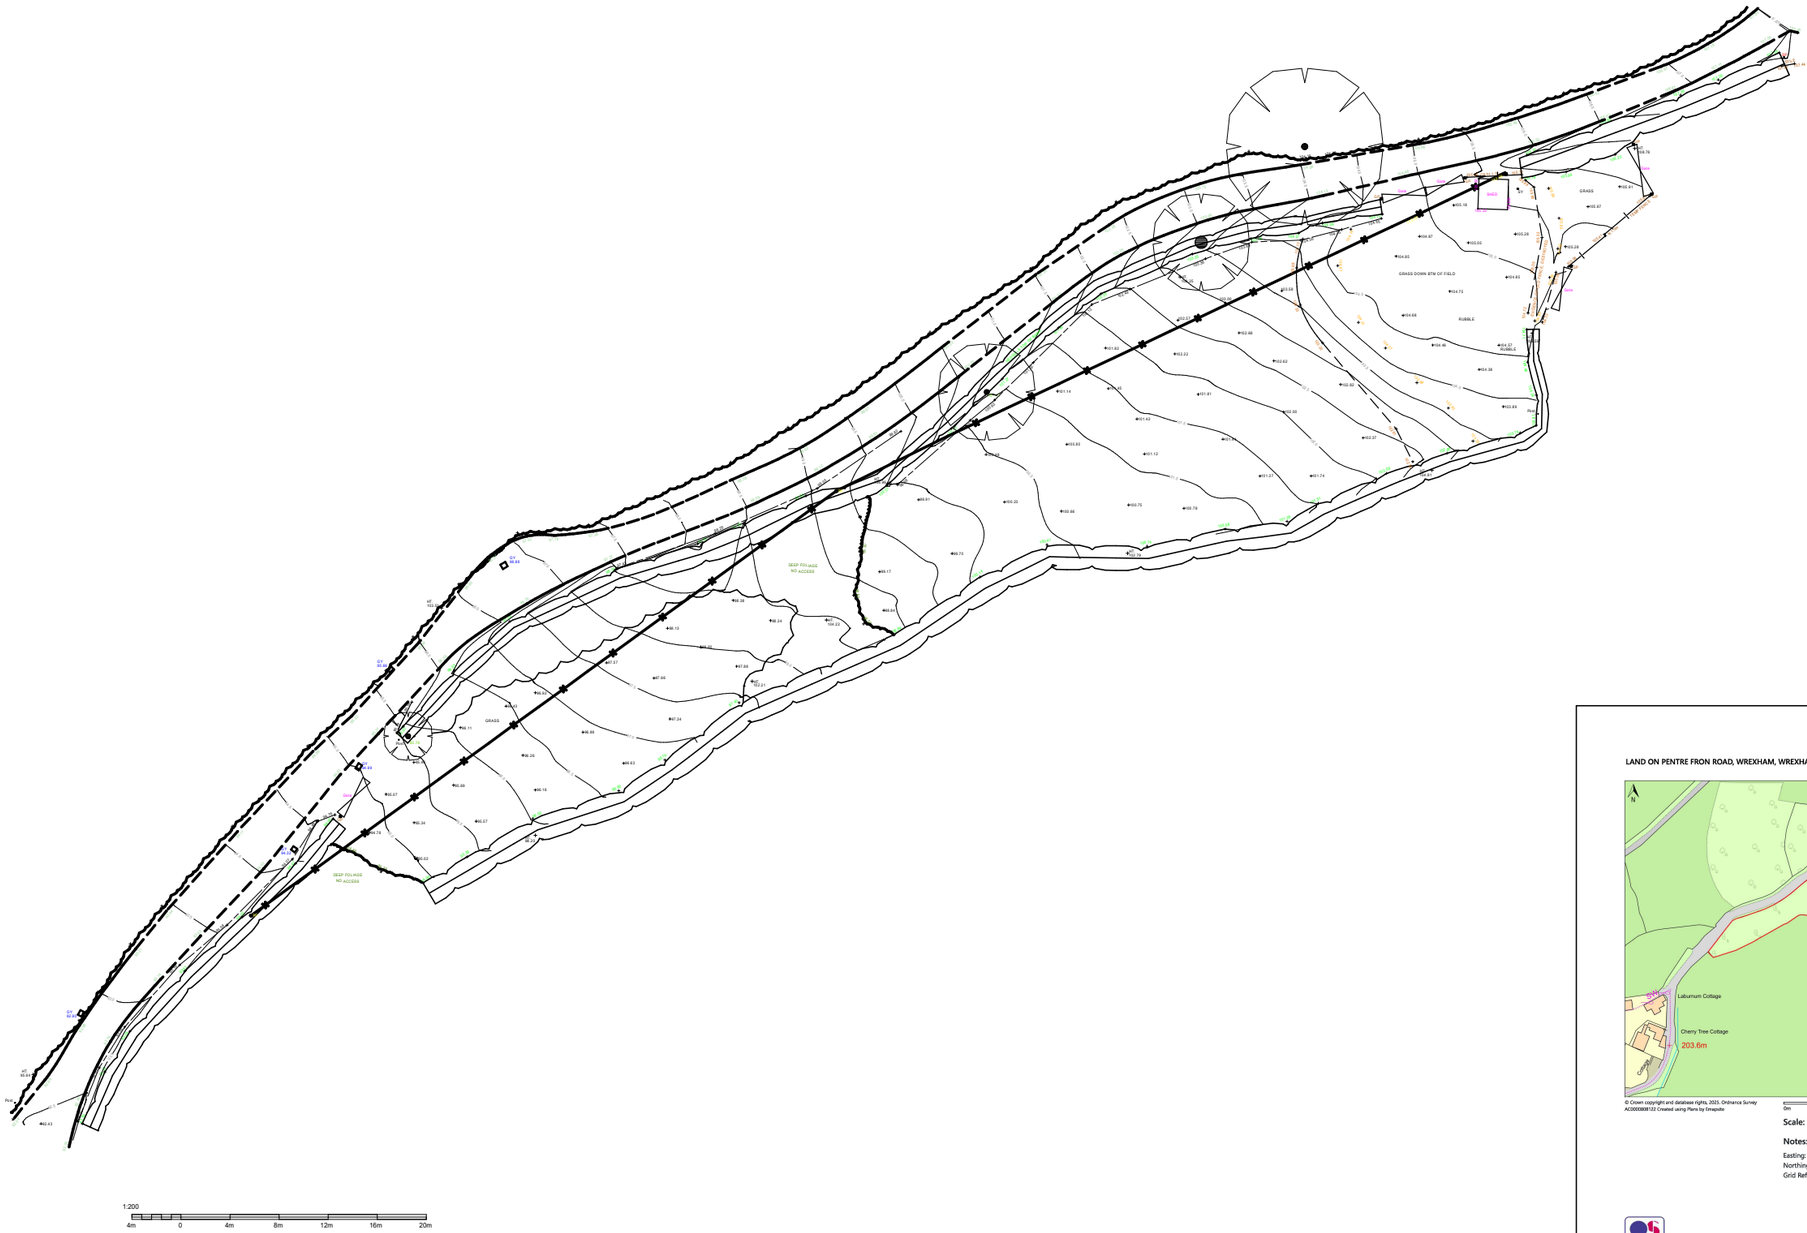


LAND ON PENTRE FRON ROAD, WREXHAM, WREXHAM, LL11 3BU

© Crown copyright and database rights, 2025. Ordnance Survey AC0000808132 Created using Plans by Emapsite

Scale: 1:1250 Paper Size: A4

Notes:

Easting: 328610
Northing: 352062
Grid Ref: SJ 2858 5204

OS Partner

EMAPSITE PLANS

NOTES:

All dimensions must be checked on site and not scaled from this drawing.

Client

Mr Adam Berry
Land on Pentre Fron Road
Wrexham LL11 3BU
Easting: 328610
Northing: 352062
Grid Ref:: SJ 2858 5204

Job Title

Change of Use of Agricultural Land for a single-family Gypsy / Traveller pitch together with Bio-Disc Sewage Treatment Plant and improved Vehicular access, graveled hard standing and turning area (part retrospective)

Drawing Title

Topographical Survey and Existing Site Plan

Scale	1:500 A3		
Date	APRIL 2025	Drawn by	T.M.

Drg No.	Rev
71434:1004	-

Trevor Mennell Planning
Planning & Architectural Consultants
The Gables | Kendricks Bank | Bayston Hill | Shrewsbury | Shropshire | SY3 0EH