
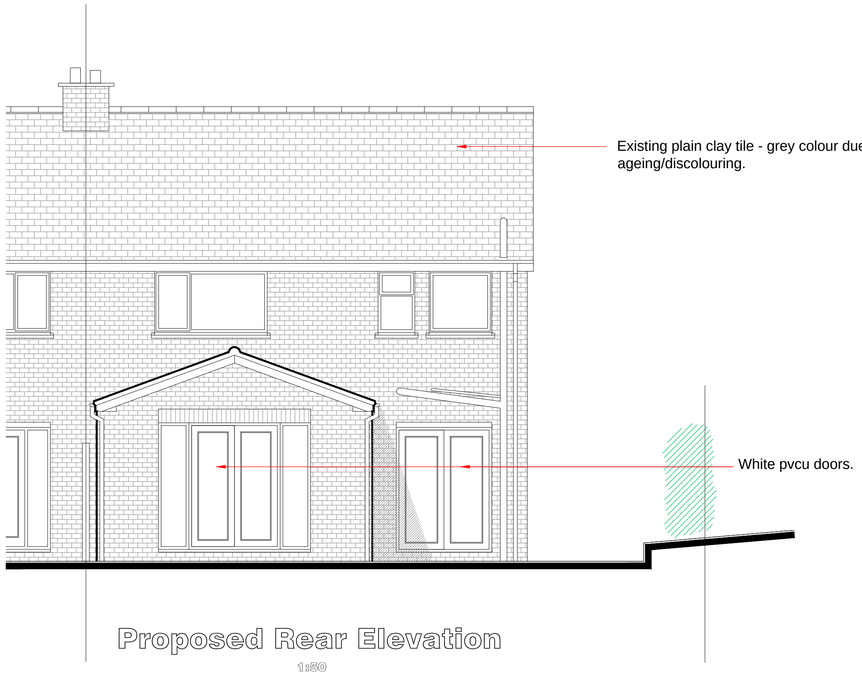



Proposed Rear Elevation

1:50

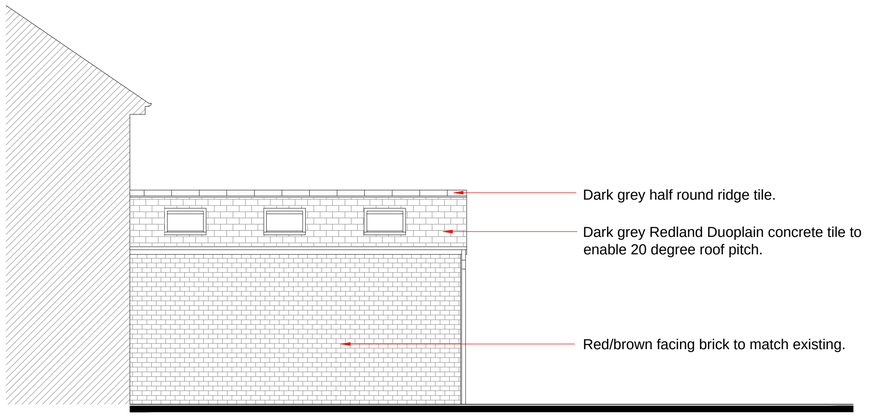

Proposed Side Elevation

1:50

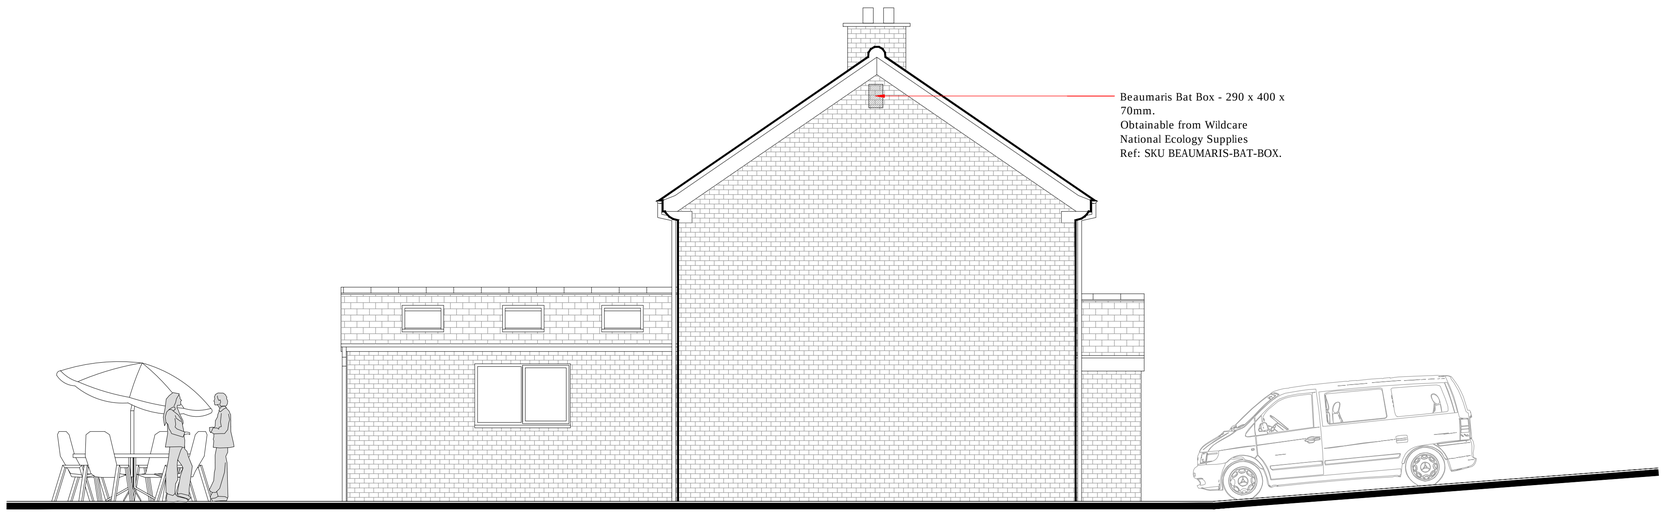

Proposed Side Elevation

1:50

cad
CULLIS+ARCHITECTURAL+DESIGN
partner LABC

25 Sunningdale Close
Wrexham
North Wales
LL13 9QU

T 01978 264376
M 07791 480768
E ajones540@btinternet.com

Client:
Mr. & Mrs. Huxley.

Drawing Title:
Proposed Elevations.

Job Title:
Proposed Extension to 29 Bryn y Wern, Coedpoeth, Wrexham.

Date:	Scale:	Rev:	Drg No:
April 2025	1:50 at A1		PD/04