

29 BRYN Y WERN, COEDPOETH.

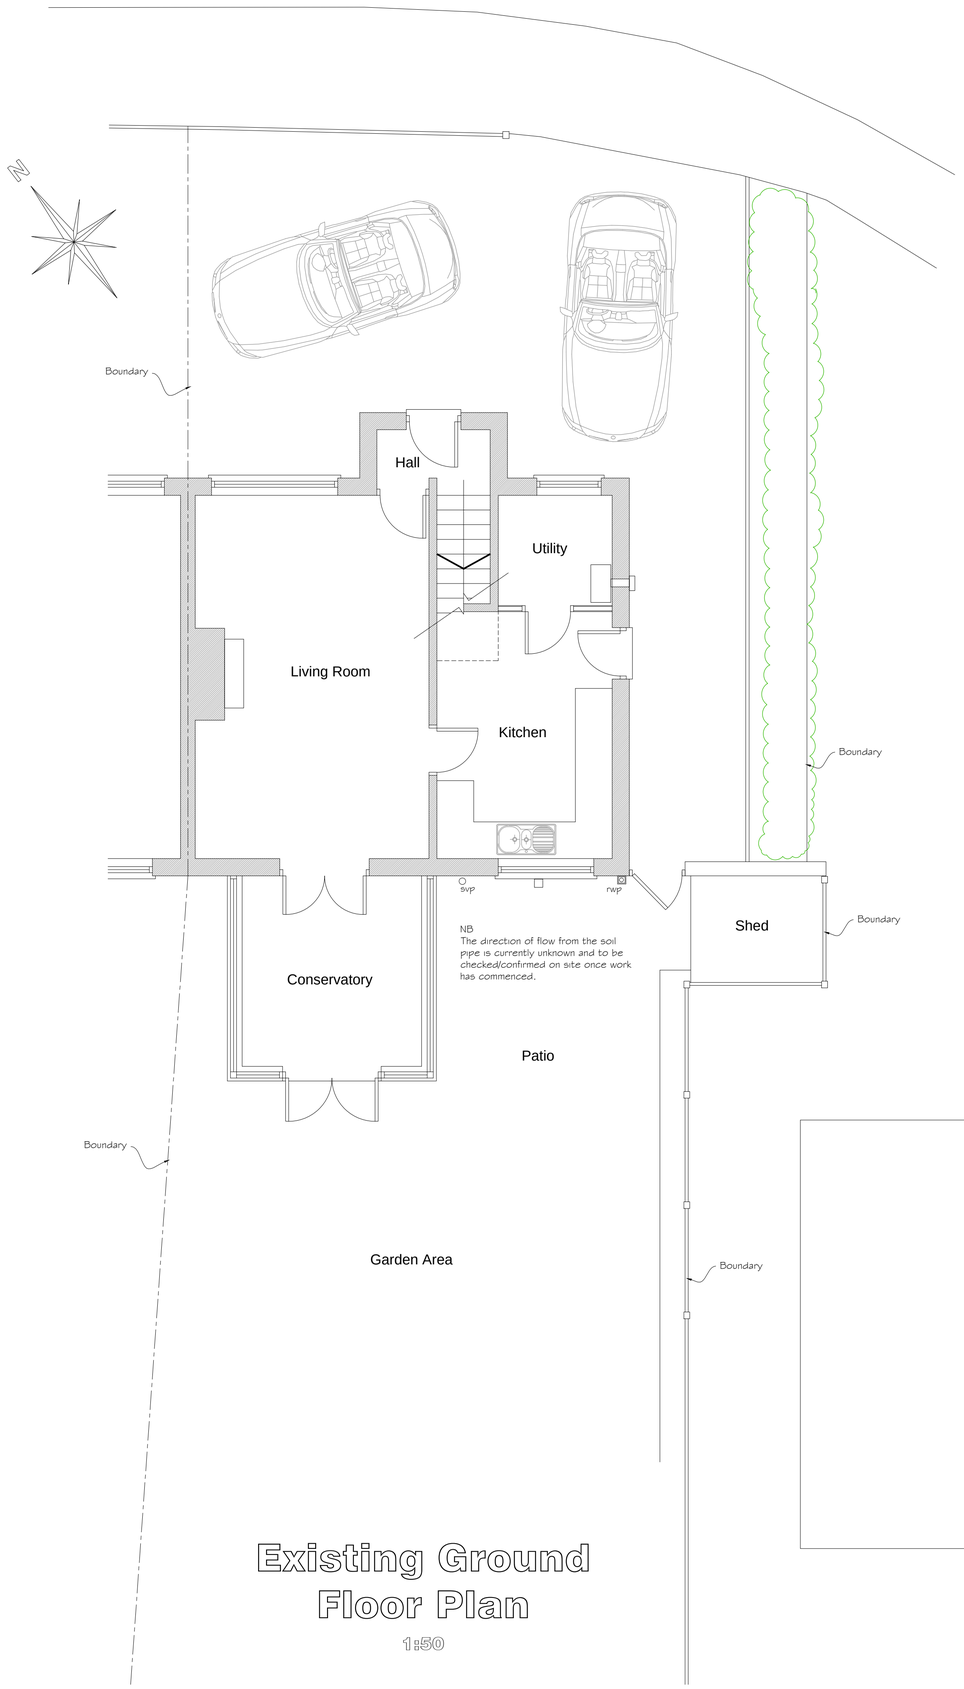


Existing Ground Floor Plan

1:50

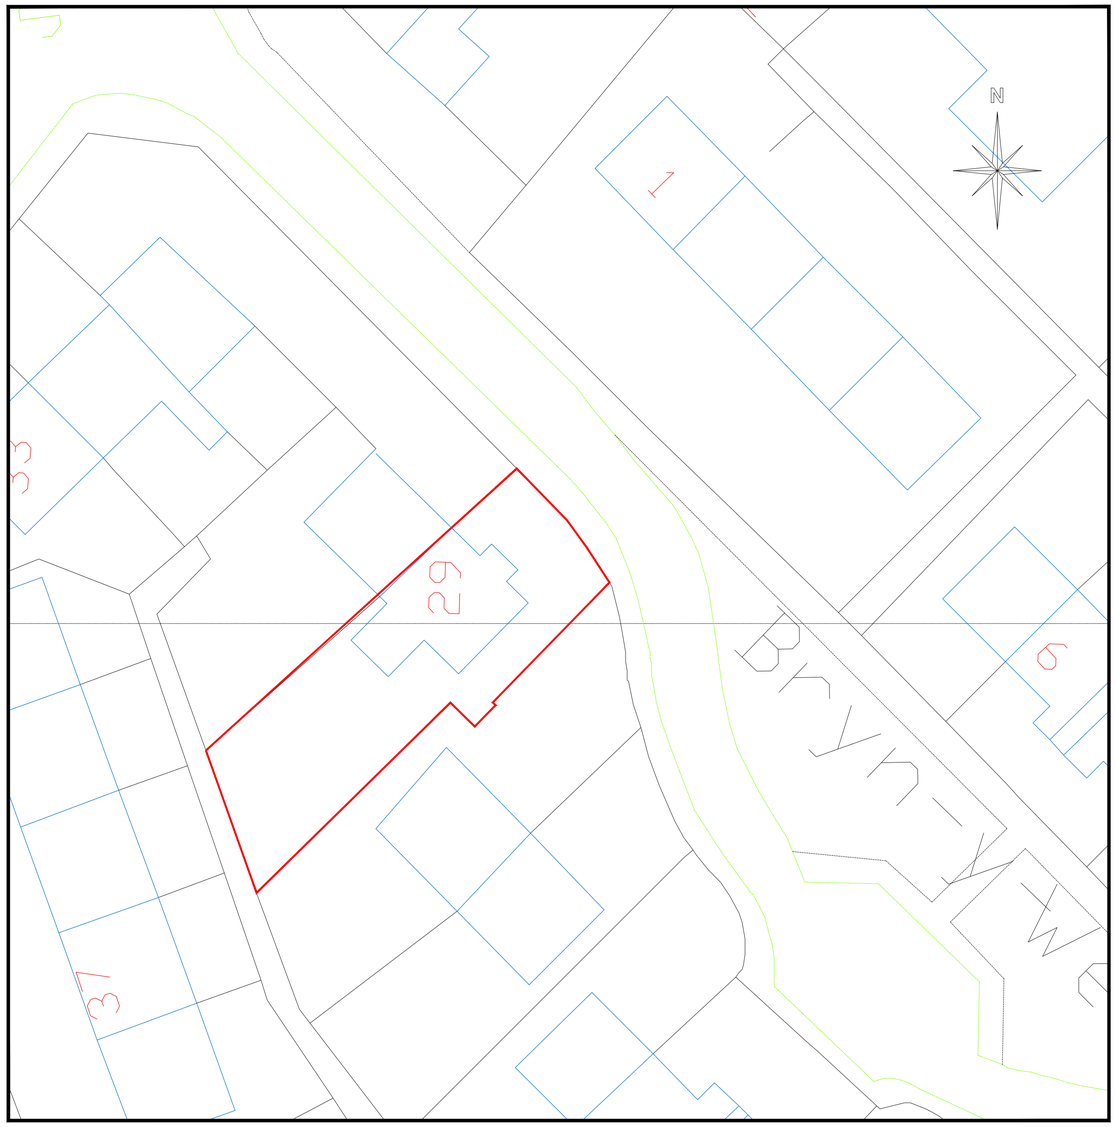

Site Plan

Scale 1:200

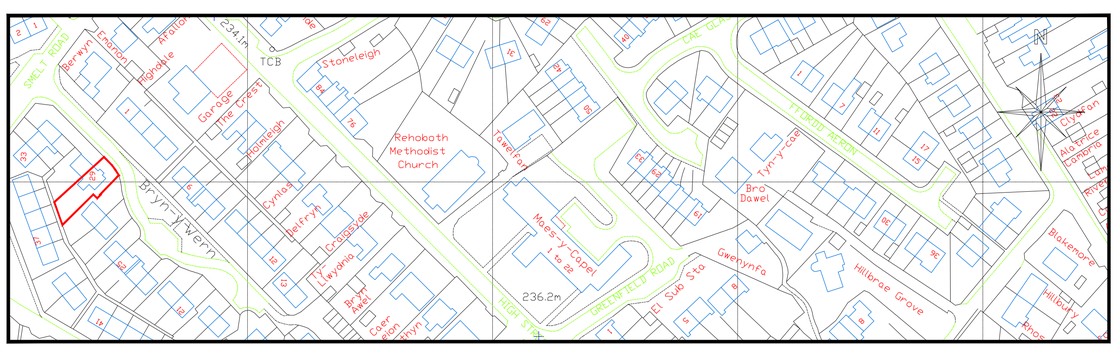

Location Plan

Scale 1:1250

cad
CULLIS•ARCHITECTURAL•DESIGN
LABC partner

25 Sunningdale Close
Wrexham
North Wales
LL13 9QU

T 01978 264376
M 07791 480768
E ajones540@btinternet.com

Client: Mr. & Mrs. Huxley.

Drawing Title: Existing Plans & Location Plan.

Job Title: Proposed Extension to 29 Bryn y Wern, Coedpoeth, Wrexham.

Date:	Scale:	Rev:	Drg No:
April 2025	1:50, 1:200 & 1:1250 at A1		PD/01