
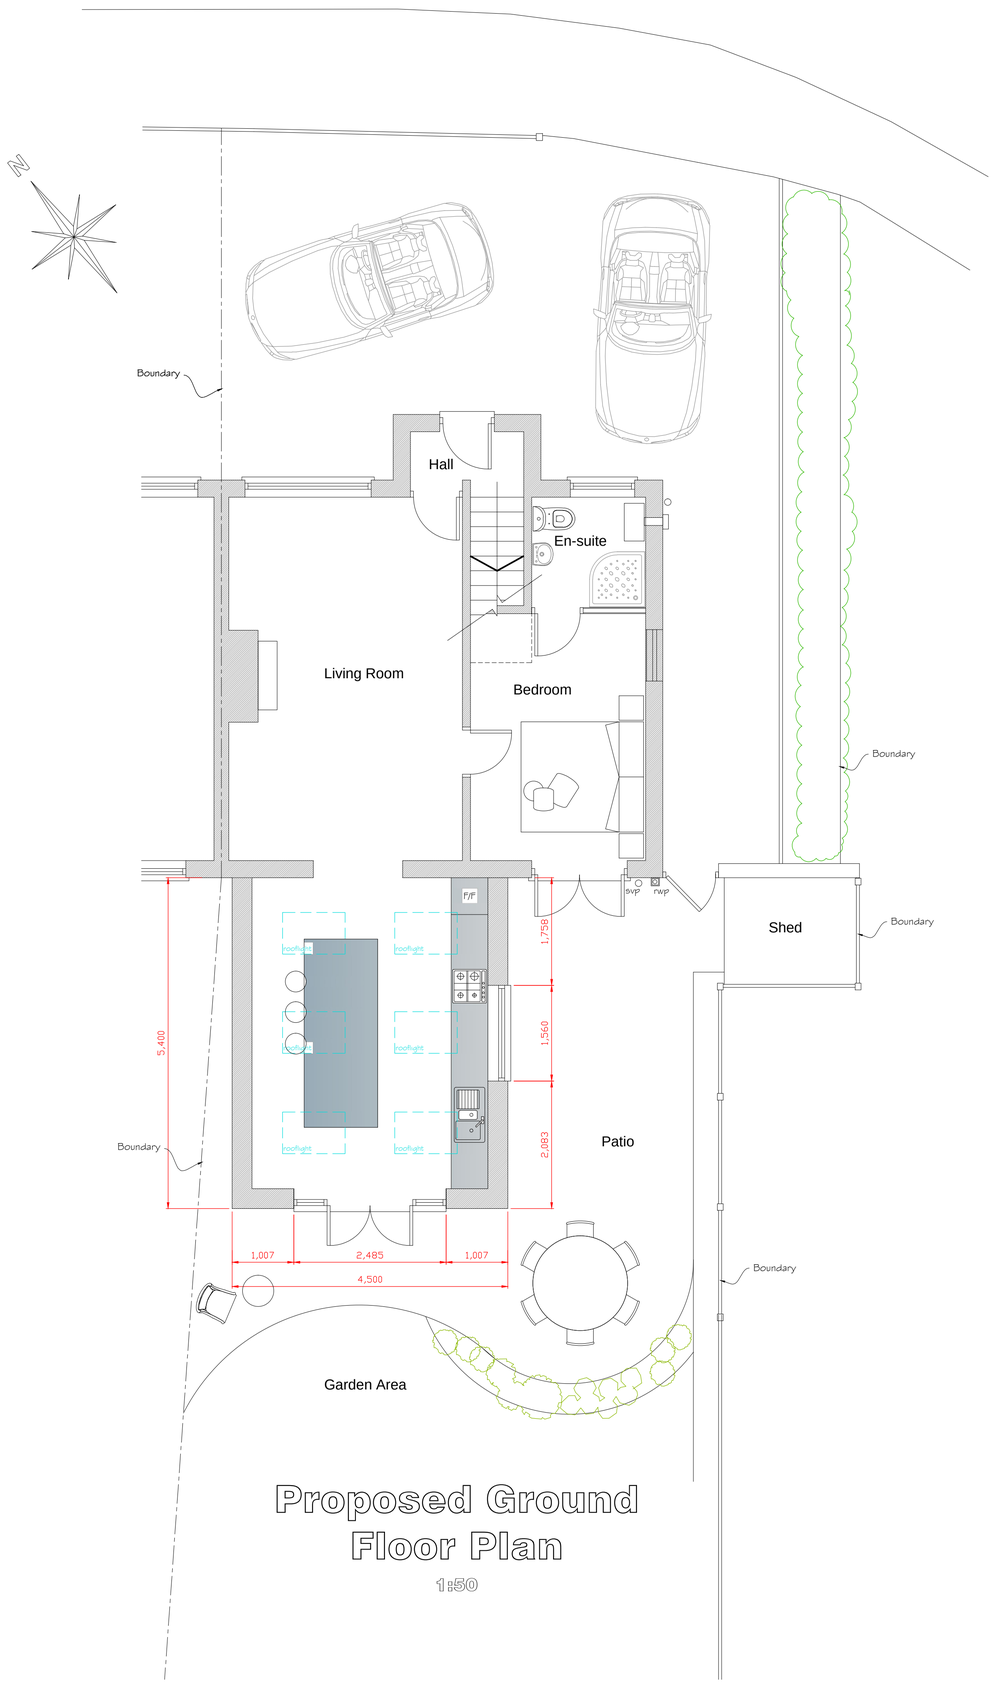


Proposed Ground Floor Plan

1:50

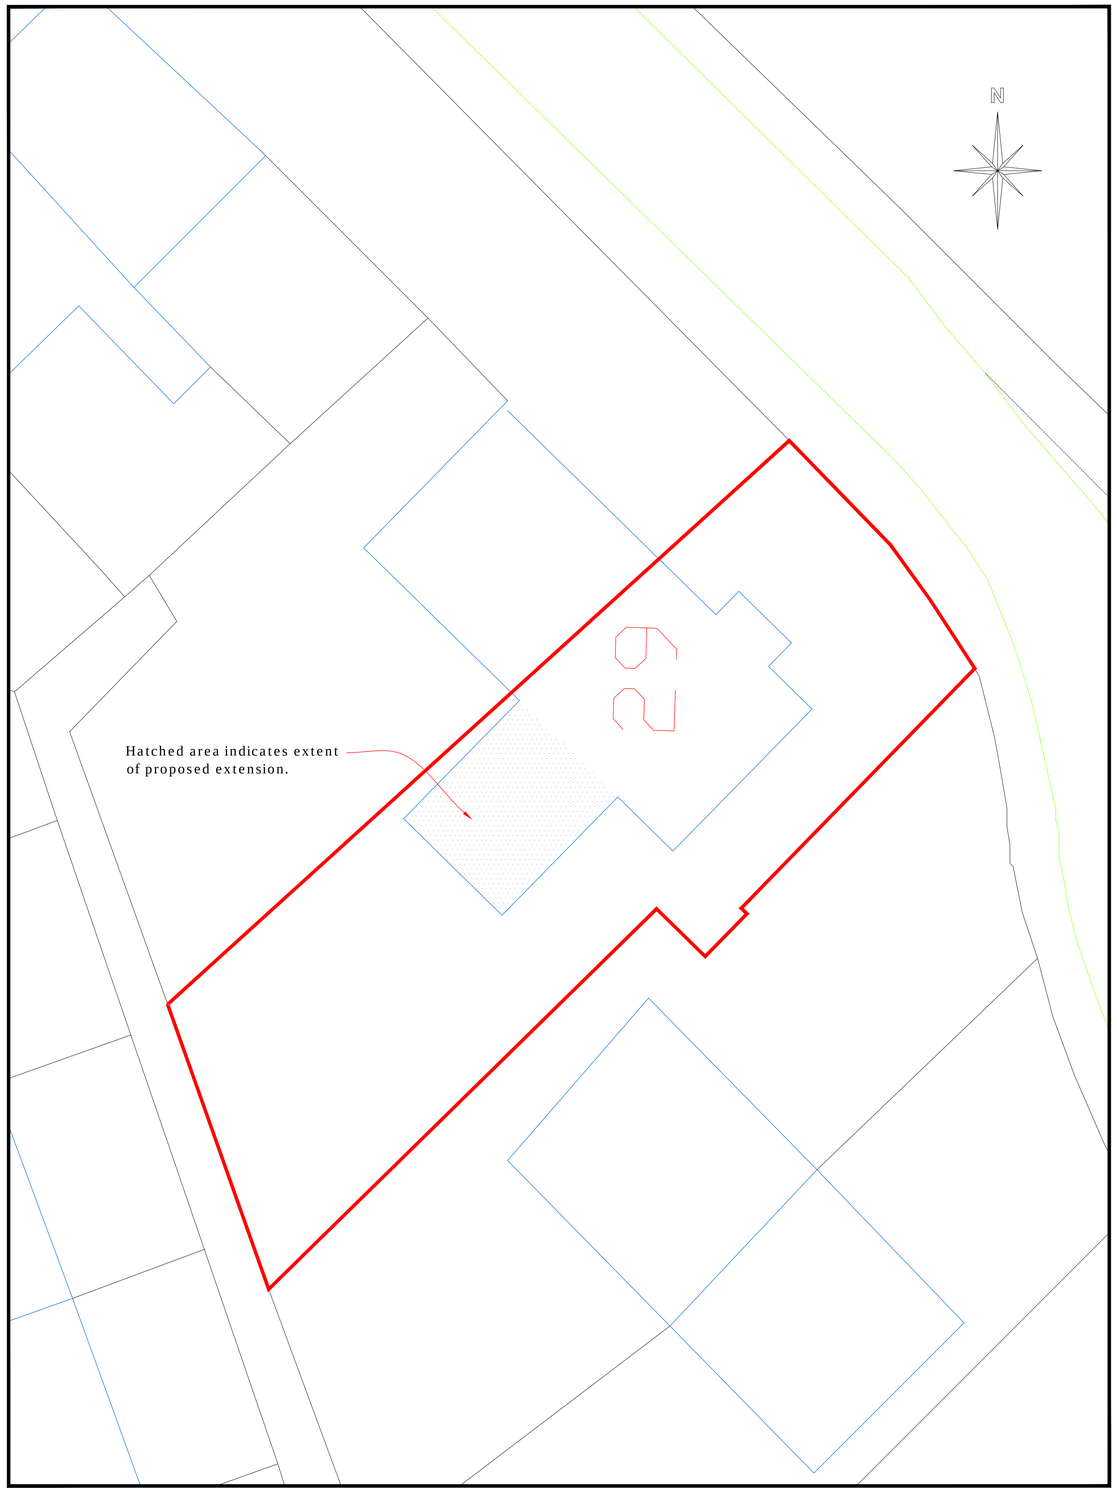

Proposed Site Plan

Scale 1:100

cad
CULLIS•ARCHITECTURAL•DESIGN
partner LABC
25 Sunningdale Close
Wrexham
North Wales
LL13 9QU
T 01978 264376
M 07791 480768
E ajones540@btinternet.com

Client: Mr. & Mrs. Huxley.

Drawing Title: Proposed Plan & Location Plan.

Job Title: Proposed Extension to 29 Bryn y Wern, Coedpoeth, Wrexham.

Date:	Scale:	Rev:	Drg No:
April 2025	1:50 & 1:200 at A1		PD/03