






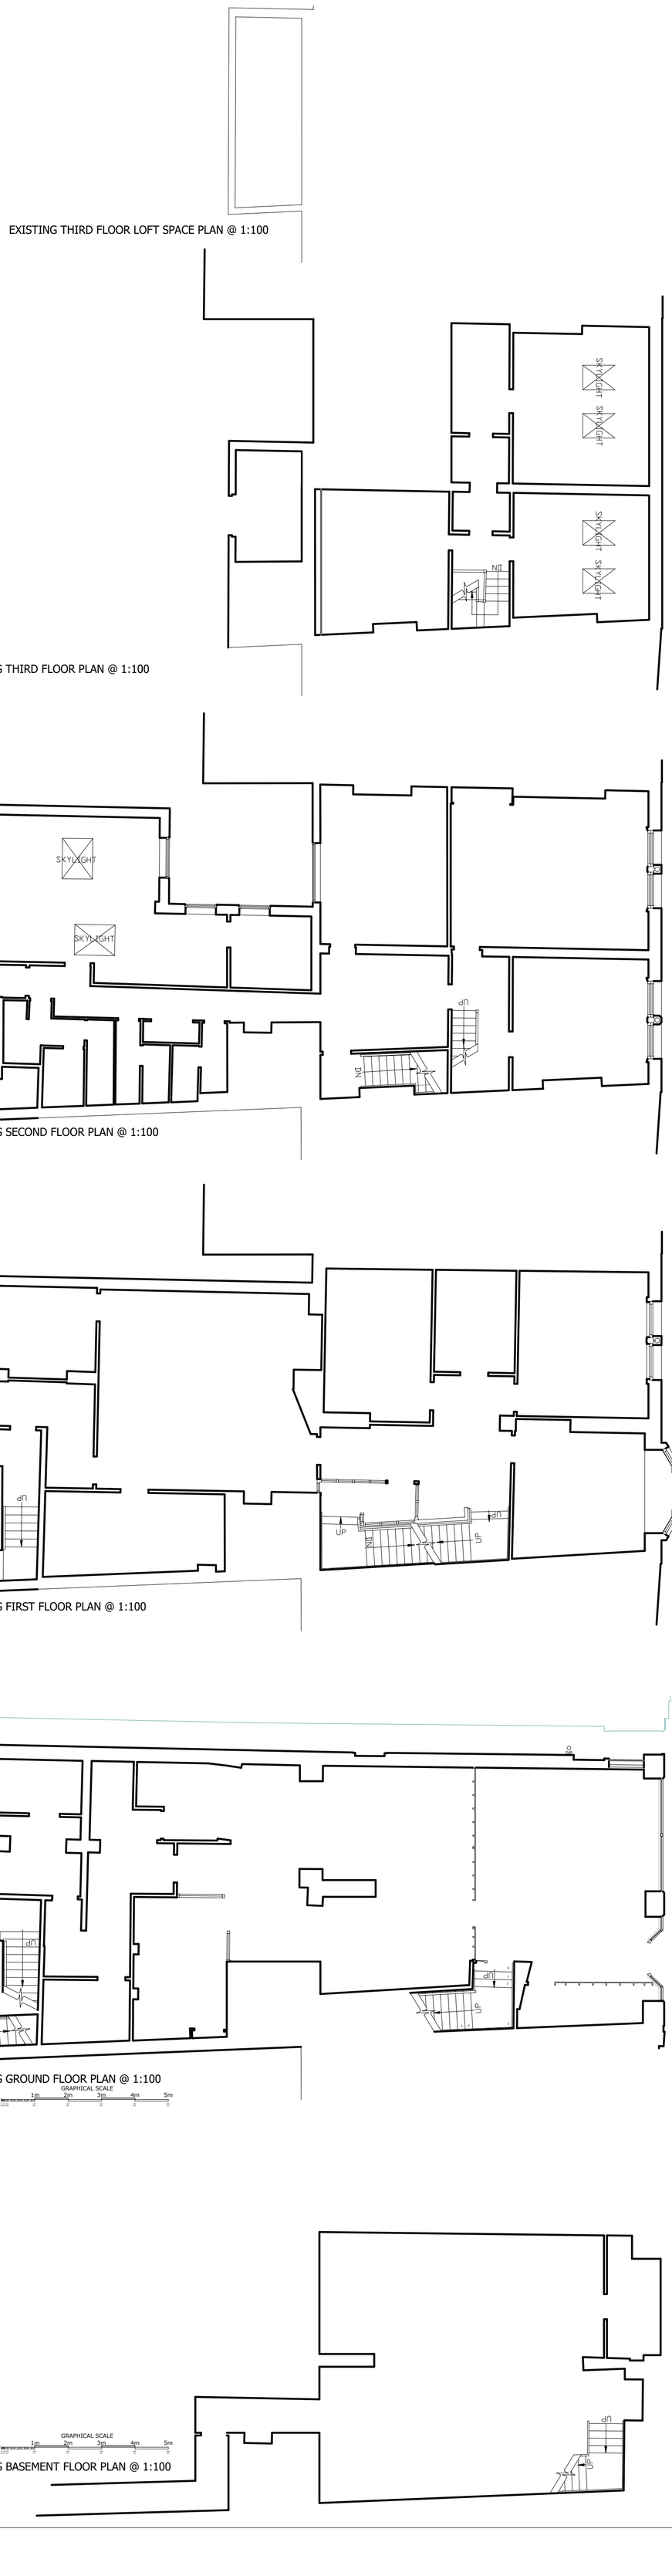


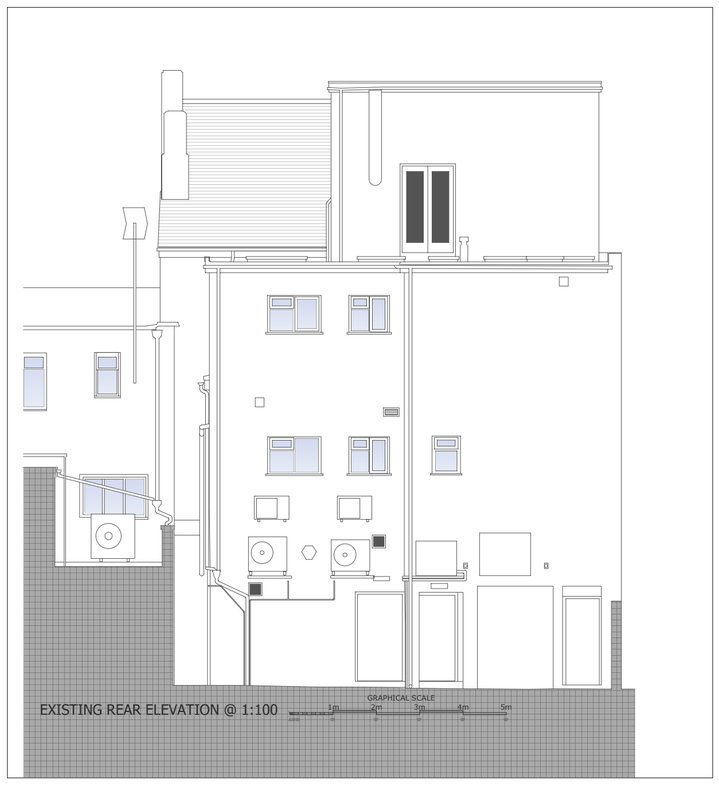

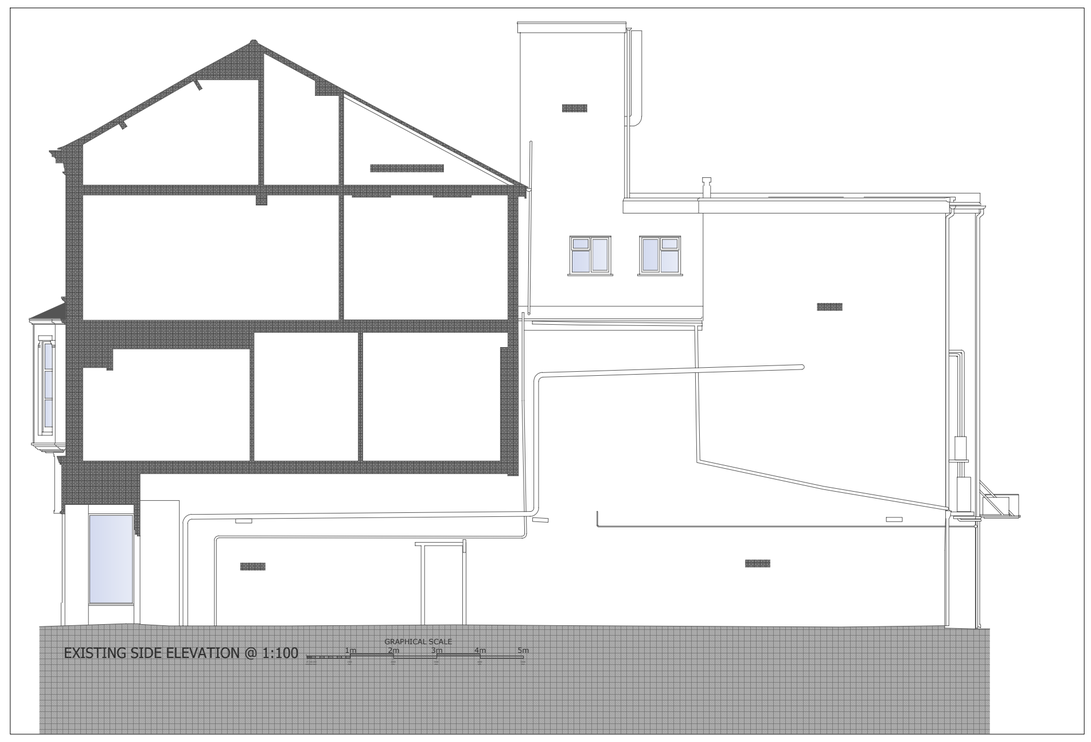

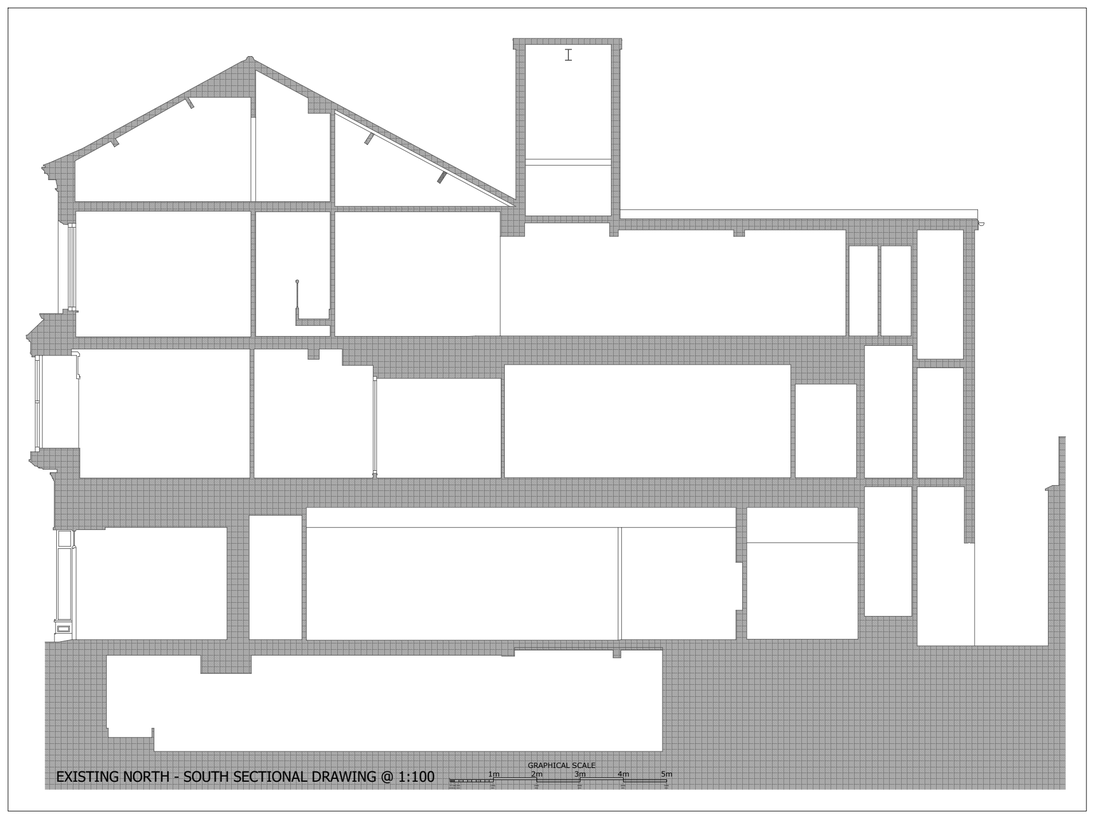

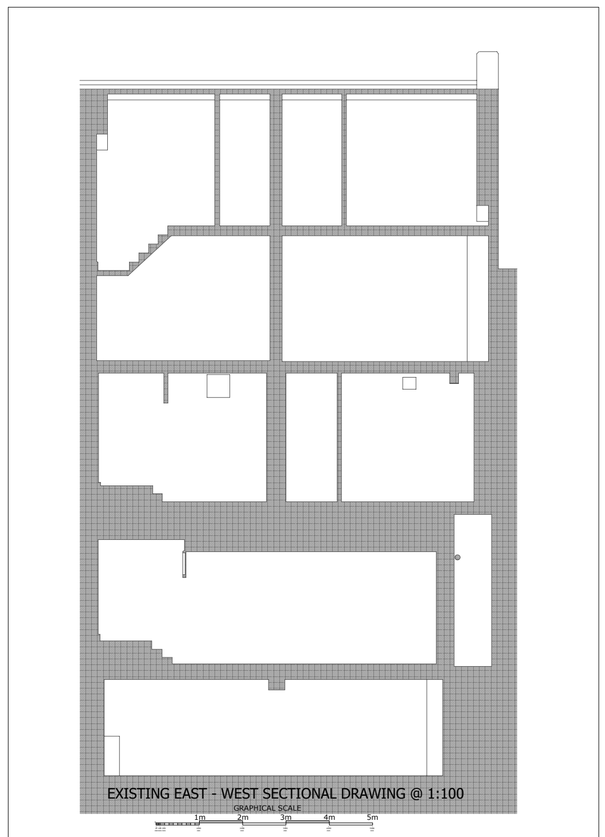

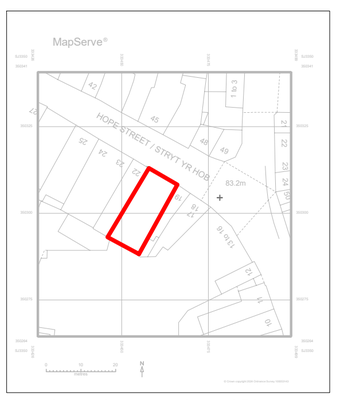

OS LOCATION PLAN @ 1:1250

REVISIONS
A. 11/03/25
Sheet 5 added showing proposed details to allow descreet external roller shutter installation and shop frontage alterations at request of Conservation Officer.
B. 26/03/25
Further detail added for Building Regualtions and Working Drawigns purposes

Client	JR MARGO		
Address	Ty Newydd Acton Gardens Wrexham, LL12 8DE		
Project Address	20 21 Hope Street Wrexham LL11 1BG		
Project	Conversion of vacant upper floor space into 5no. 2 bedroom flats. Alteration to shop front to from high street access.		
Title	Existing Floor Plans, Elevations, Sectional Drawings & OS Location		
DWG No.	2021HOPE/	Date	28/01/25
Scale	As Shown	Revision	B. 26/03/25
Sheet	A1 Sheet 1 of 5		

David CORRAN - Dyffryn Coediog - Pool Park - Ruthin - LL15 2LN
e - dcorran@googlemail.com
t - 07977 189 883