


7 LOWER MILL DRIVE.

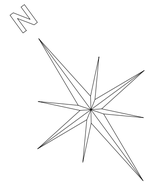

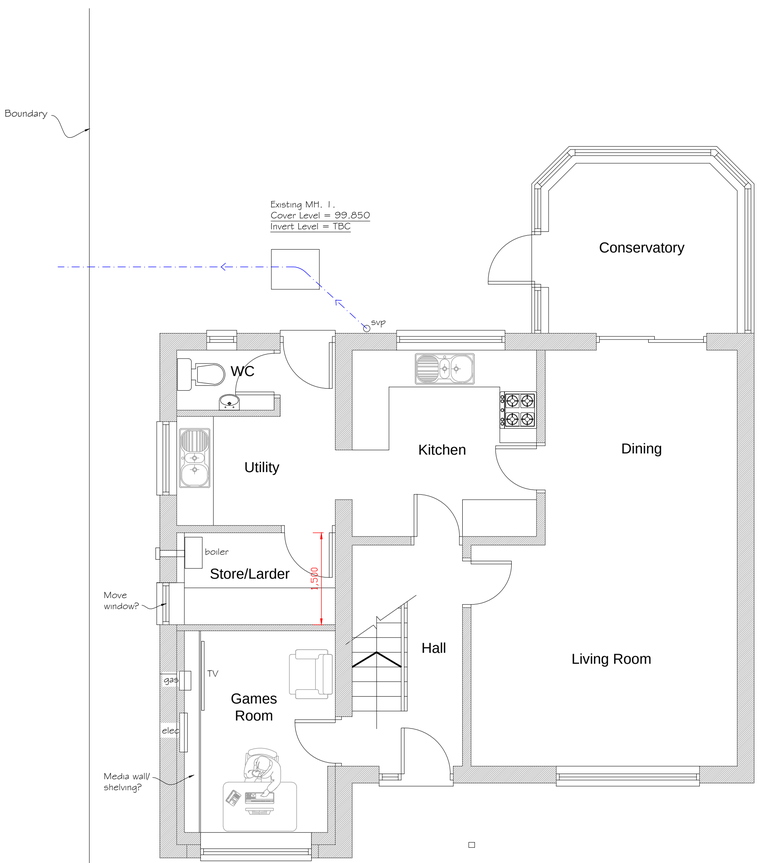


Proposed Ground Floor Plan

1:50

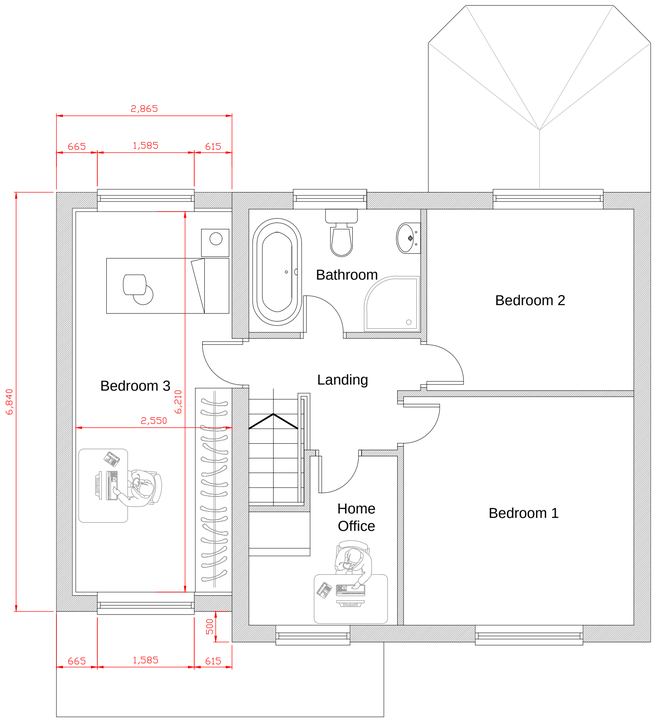

Proposed First Floor Plan

1:50

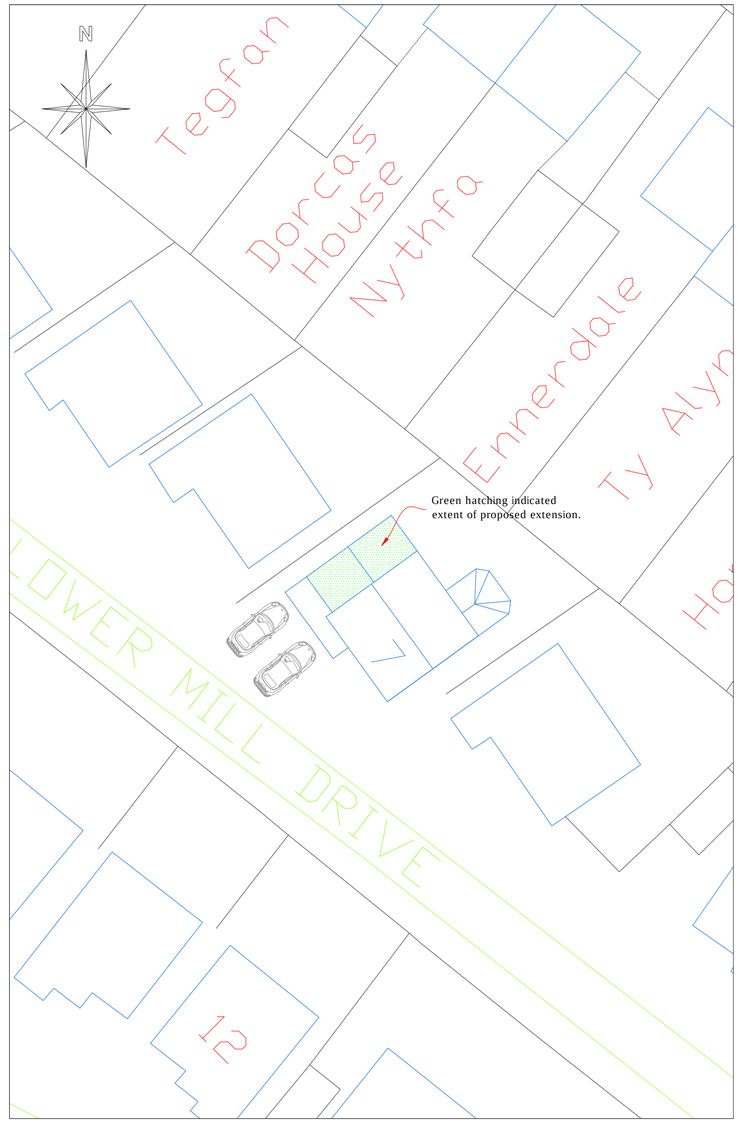

Proposed Site Plan

Scale 1:200

cad
CULLIS+ARCHITECTURAL+DESIGN
partner LABC

25 Sunningdale Close
Wrexham
North Wales
LL13 9QU

T 01978 264376
M 07791 480768
E ajones540@btinternet.com

Client: Mr. & Mrs. Steele.

Drawing Title: Proposed Plans & Site Plan.

Job Title: Proposed Extension to 7 Lower Mill Drive, Wrexham.

Date:	Scale:	Rev:	Drg No:
March 2025	1:50 & 1:200 at A1		PD315/03