


7 LOWER MILL DRIVE.

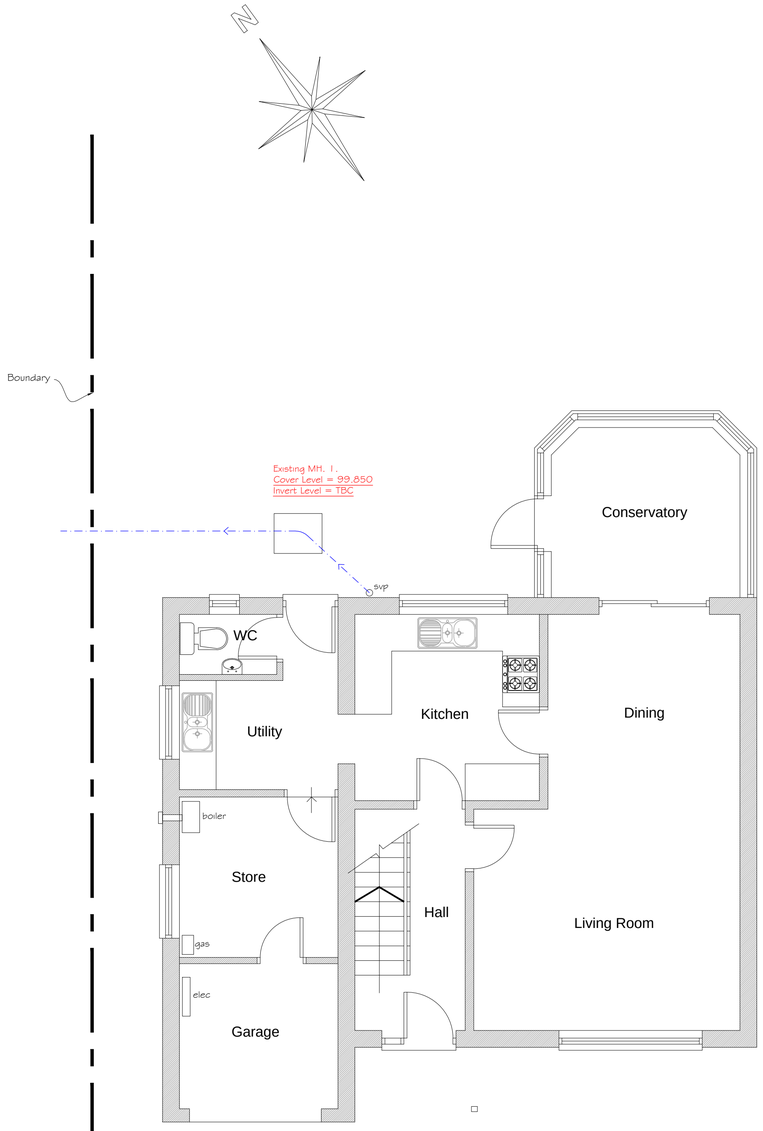

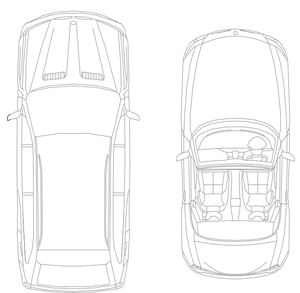


Existing Ground Floor Plan

1:50

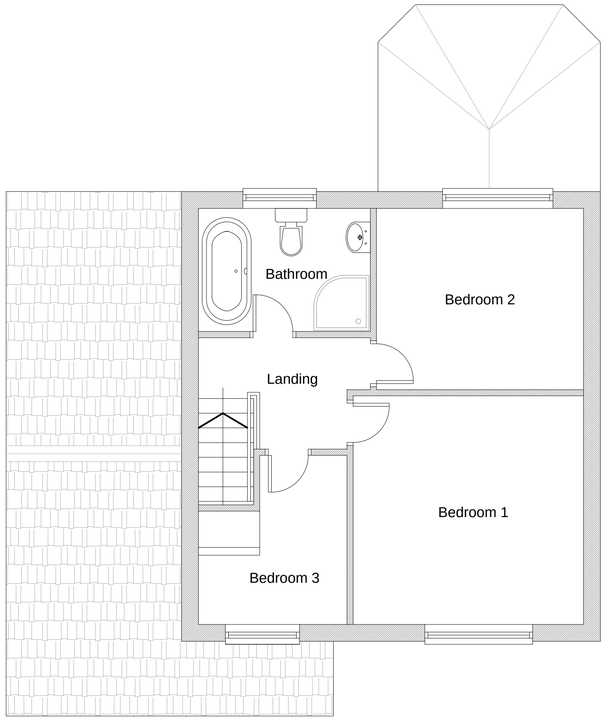


Existing First Floor Plan

1:50

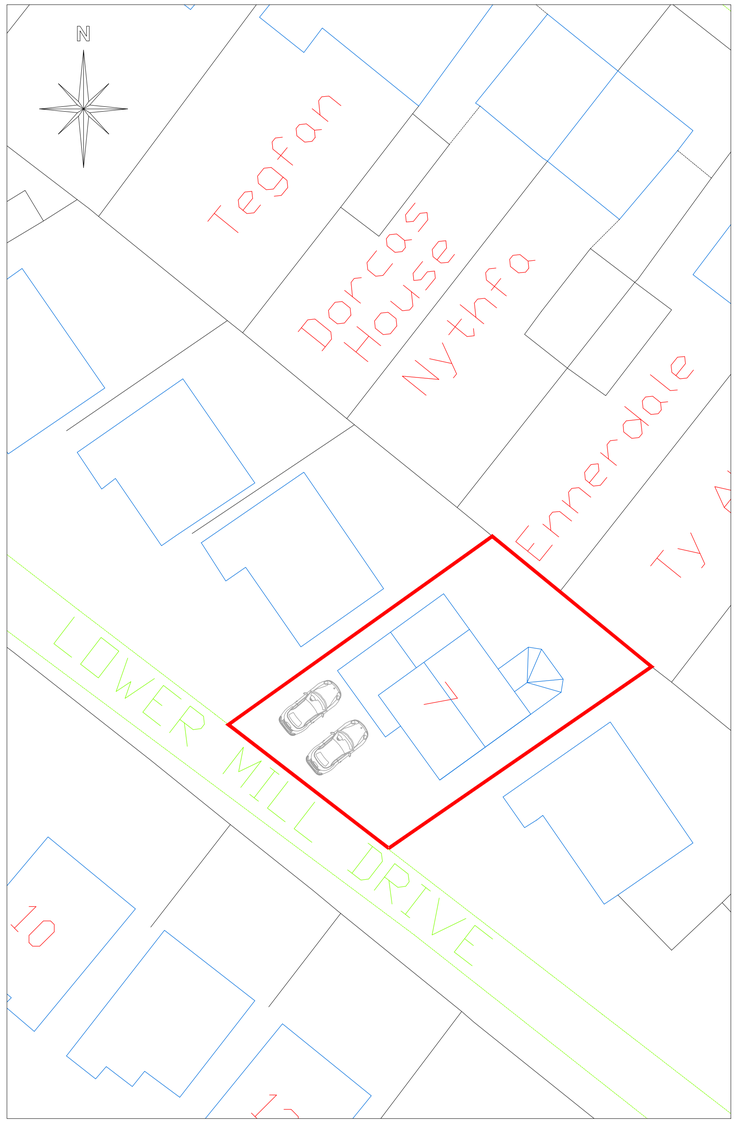

Site Plan

Scale 1:200

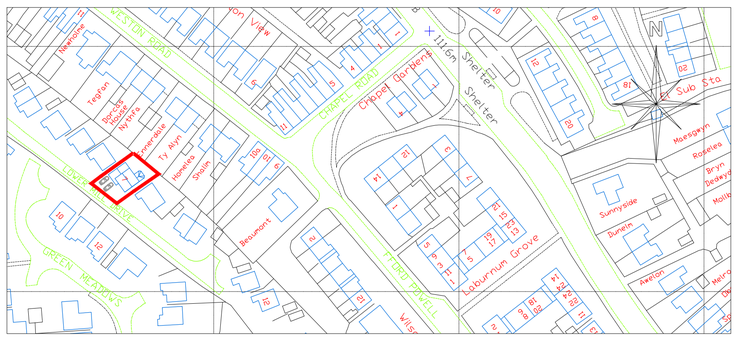

Location Plan

Scale 1:1250

cad partner LABC
CULLIS+ARCHITECTURAL+DESIGN

25 Sunningdale Close
Wresham
North Wales
LL13 9QU

T 01978 264376
M 07791 488768
E ajones540@btinternet.com

Client: Mr. & Mrs. Steele.

Drawing Title: Existing Plans & Location Plan.

Job Title: Proposed Extension to 7 Lower Mill Drive, Wrexham.

Date:	Scale:	Rev:	Drg No:
March 2025	1:50, 1:200 & 1:1250 at A1		PD315/01