

N.B. Please do not scale from these drawings.
All dimensions to be taken on-site. If in doubt - ask.

NOTES
Stilts and foundations to engineer's detail

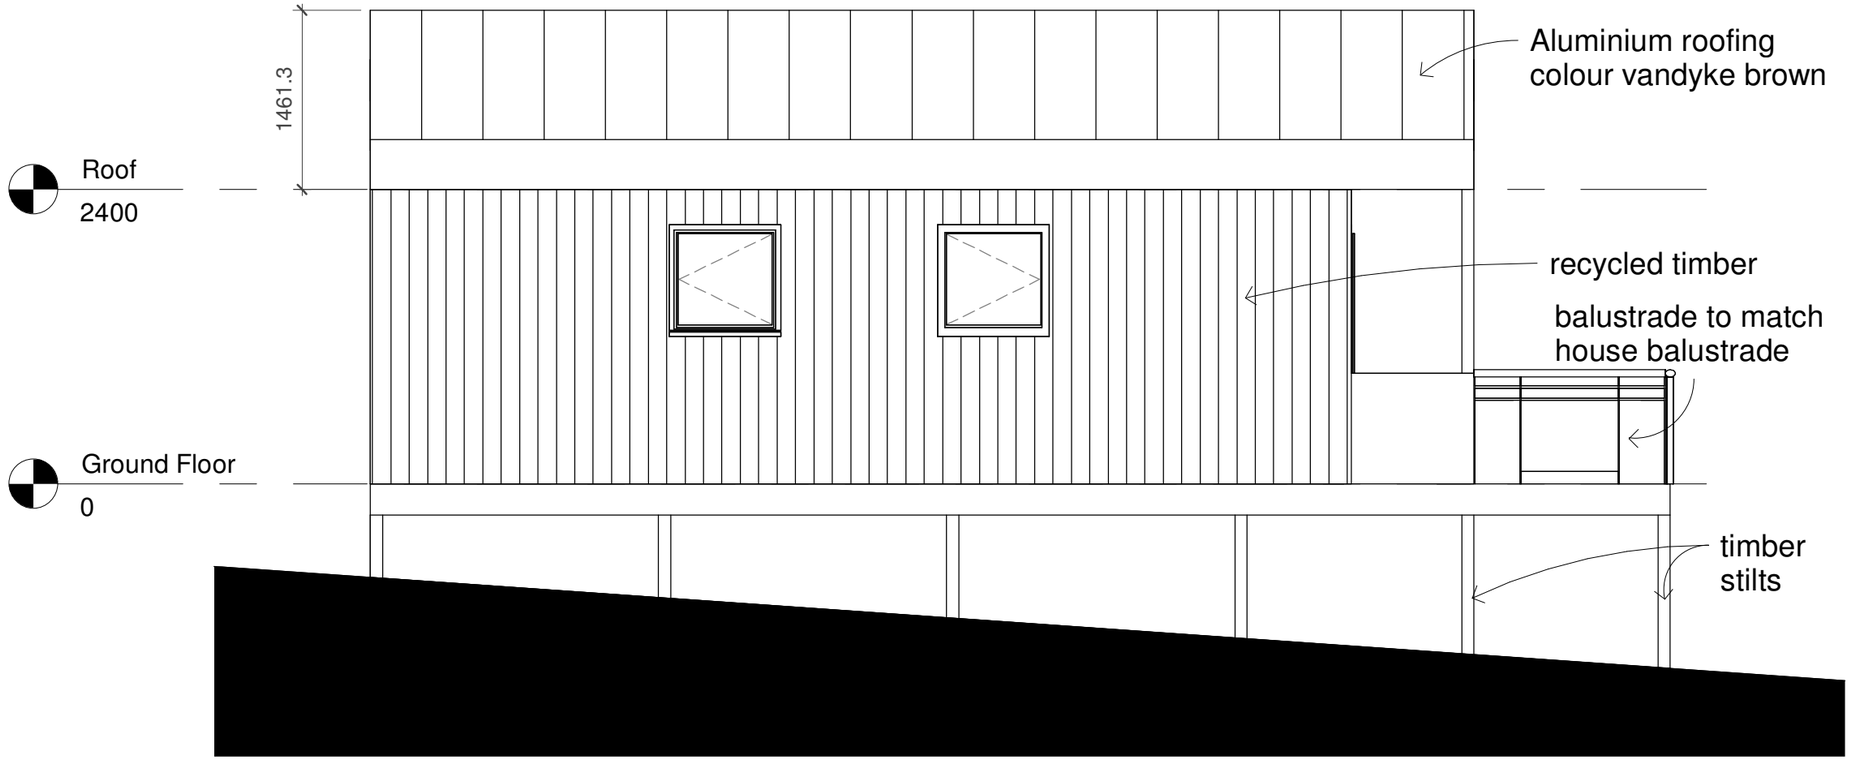

North Elevation
1 : 50

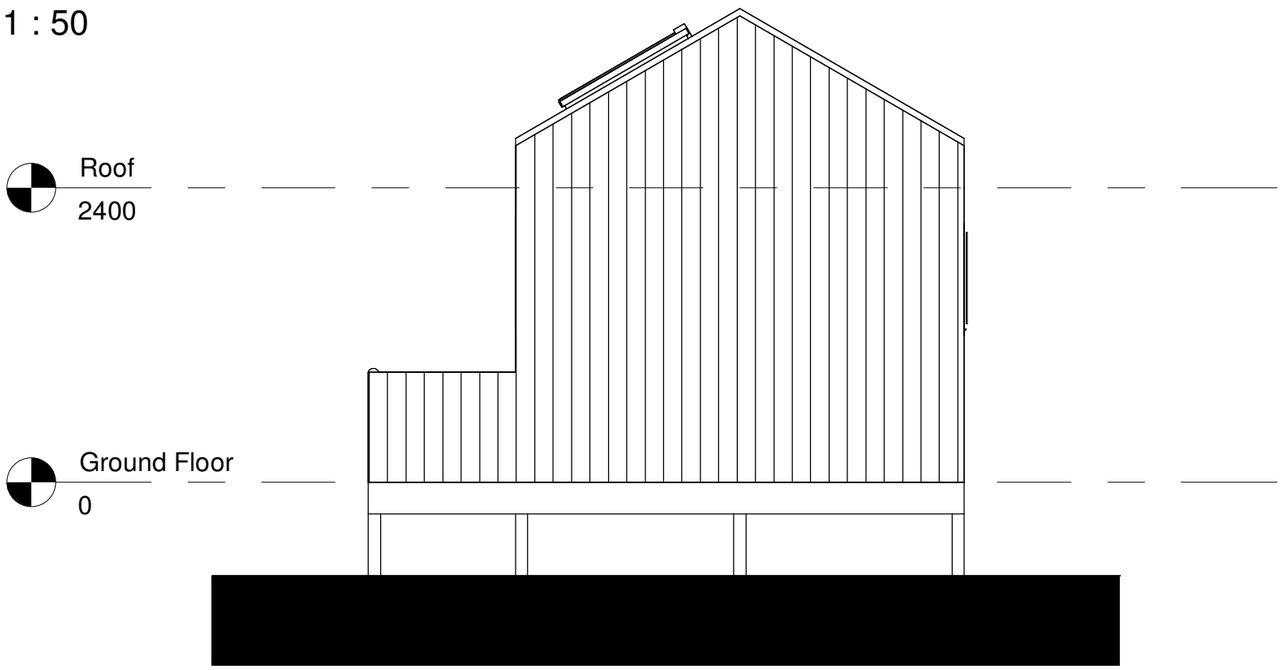

East elevation
1 : 50



VISUAL SCALE 1:50 @ A3

Rev.	Revision Description	Date
B.	Notes added	21/3/25
A.	Alterations following client email	3/10/24

Anne Netherwood Chartered Architect
11 Cottage Fields, St Martins, Osewestry, Shropshire SY11 3EJ
Tel 44(0)1691 778 495
44(0)7580 162 344
e-mail: anne@annenetherwood.co.uk
web: www.annenetherwood.co.uk

Project	Chain Bank Summerhouse
Title	Proposed North and East Elevations

Scale @ A3	Drawn By	Checked By	Date
1 : 50	AN	-	21/08/24

Job No. 24-03 Sheet No. A301 Rev. B