


NOTES
Stilts and foundations to engineer's detail

South elevation
1 : 50

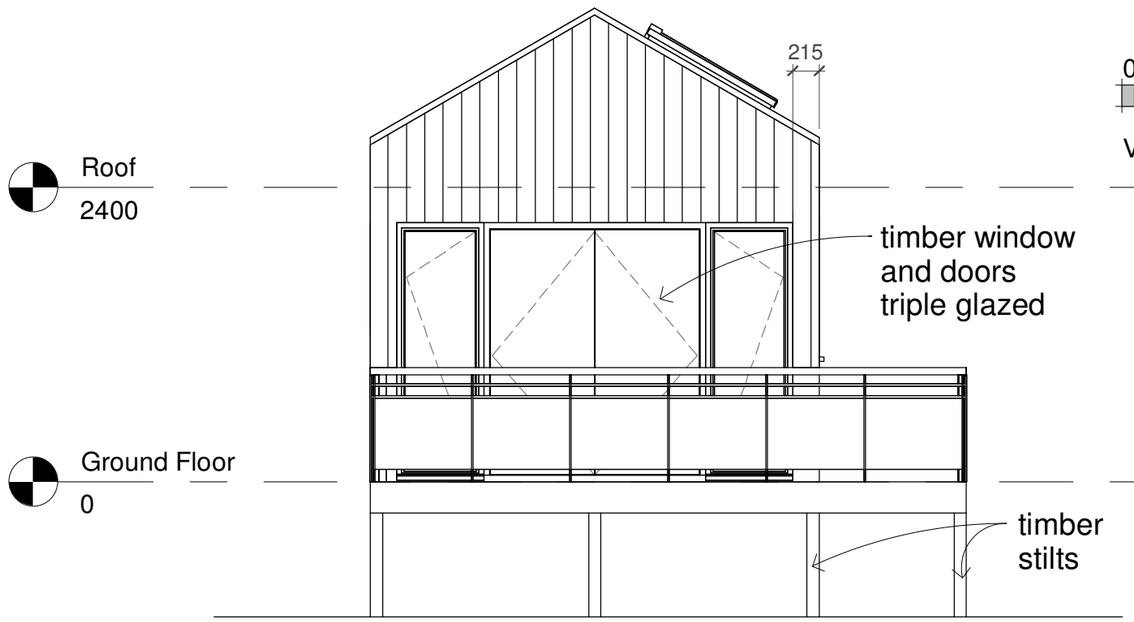

West Elevation
1 : 50

0m 1m 2m 3m 4m 5m

VISUAL SCALE 1:50 @ A3

Rev.	Revision Description	Drawn	Checked	Date
B.	Notes added			21/3/25
A.	Alterations following client email			3/10/24

Anne Netherwood Chartered Architect
St Martins Osewestry Shropshire SY11 3EJ
Tel 44(0)1691 778 495
44(0)7580 162 344
e-mail: anne@annenetherwood.co.uk
web: www.annenetherwood.co.uk

Project

Chain Bank Summerhouse

Title

Proposed South and West Elevations

Scale @ A3	Drawn By	Checked By	Date
1 : 50	AN	-	21/08/24

Drawing Number	Job No.	Sheet No.	Rev.
	24-03	A302	B