
© KBArchitectureDesignStudio

| REV | DESCRIPTION | DATE DRAWN |
|---|---|---|
| A | FIRST DRAWING ISSUE | 25.04.2025 |

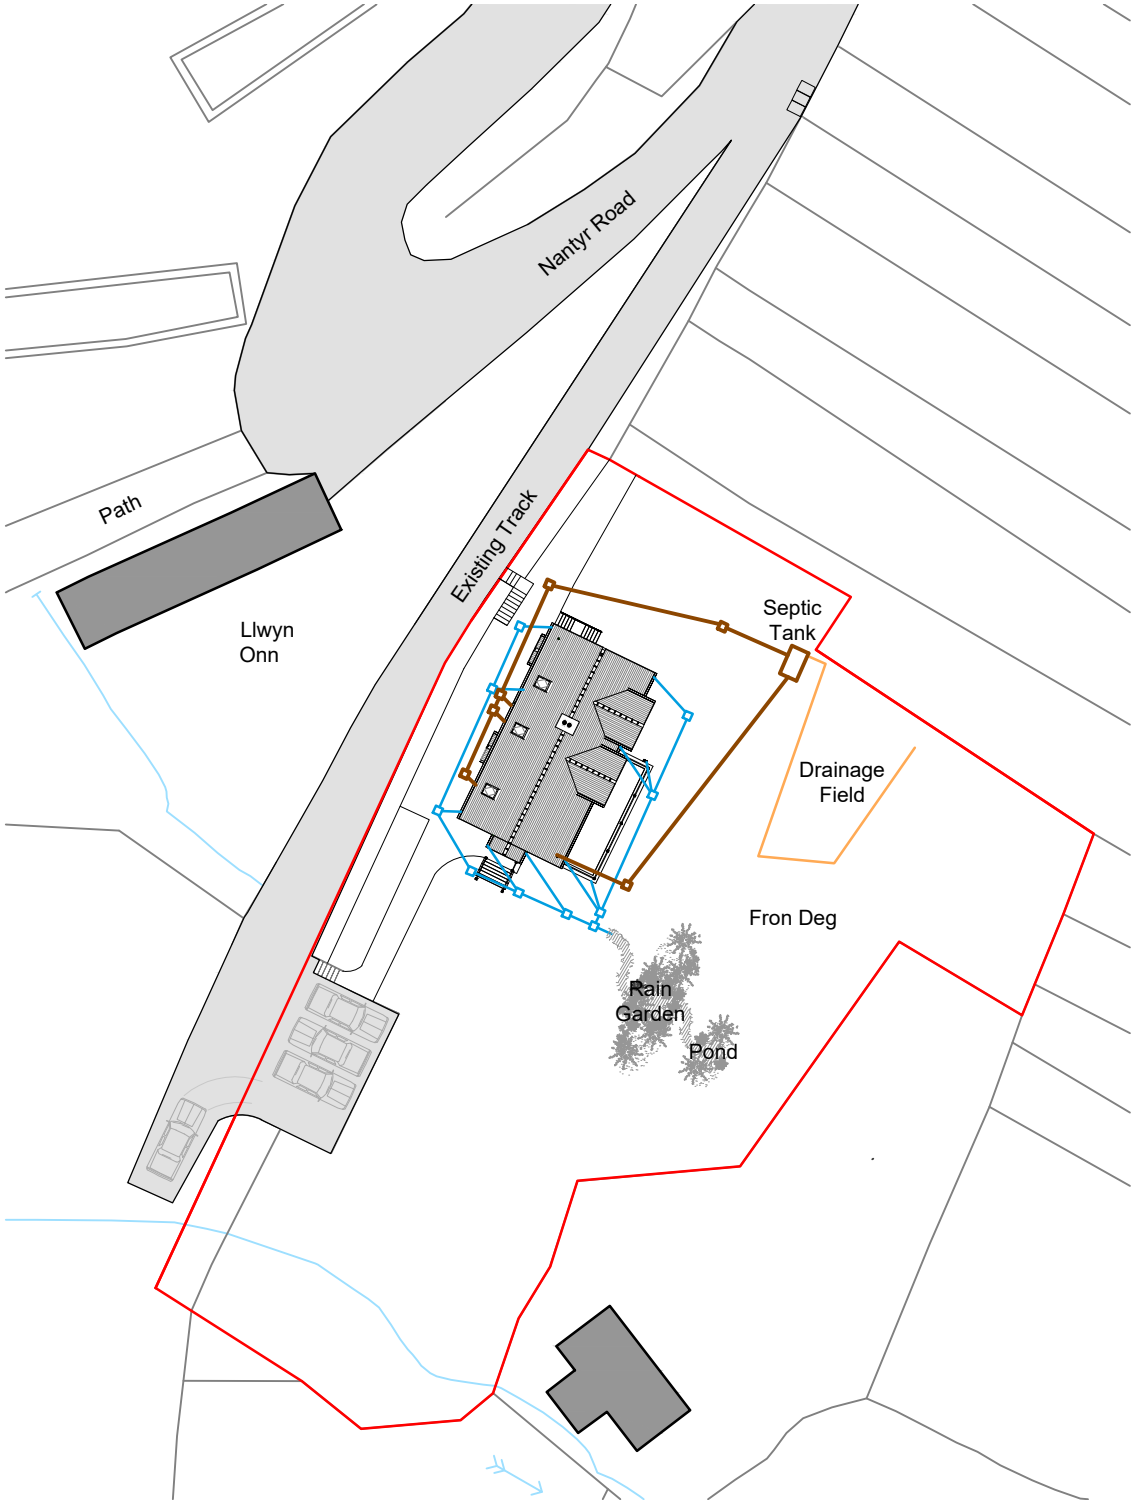


0 4 8 12 16m

SCALE BAR 1:500

FRONDEG, NANTYR ROAD,
GLYN CEIROG, LL20 7NW

FIONA GRANT

PROPOSED SITE PLAN DRAINAGE

KBArchitectureDesignStudio
49 Blundell Street
Liverpool
L1 0AN
T: 07534528192

DWG: 24012 (PL) 021
DATE: 25.04.2025
SCALE: 1:500 @ A4 DRAWN: KB