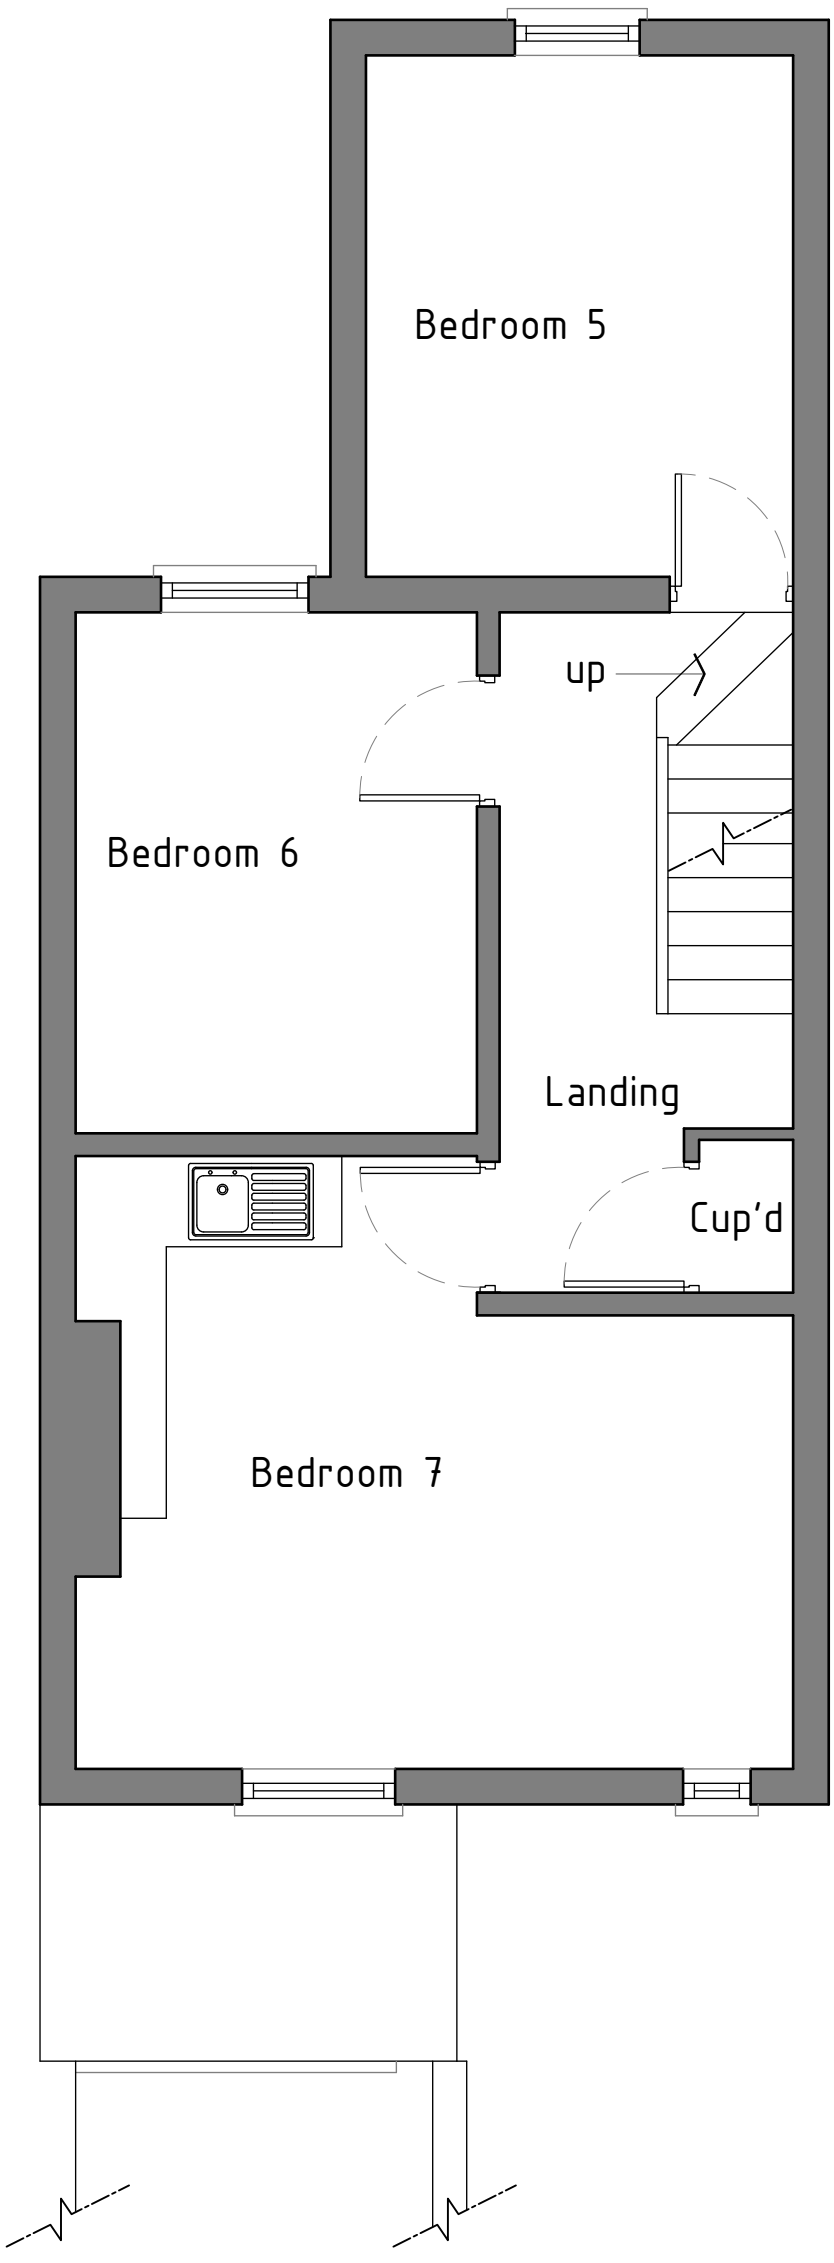


Second Floor as Existing

First floor plan 1:50

As Existing

HDS ARCHITECTURAL SERVICES
HDS Architectural Services, The Foundry,
15 Yorke Street, Wrexham
LL13 8LW
Tel (01978) 345250
www.hdsarchitectural.co.uk

Project;
32 Rhosddu Road, Wrexham, LL11 2NS

Title;	**Scale (A3);**
03-As Existing First floor plan	1:50
Dwg No;	**Date;**
RR/PD/03	21.10.24

Revision;