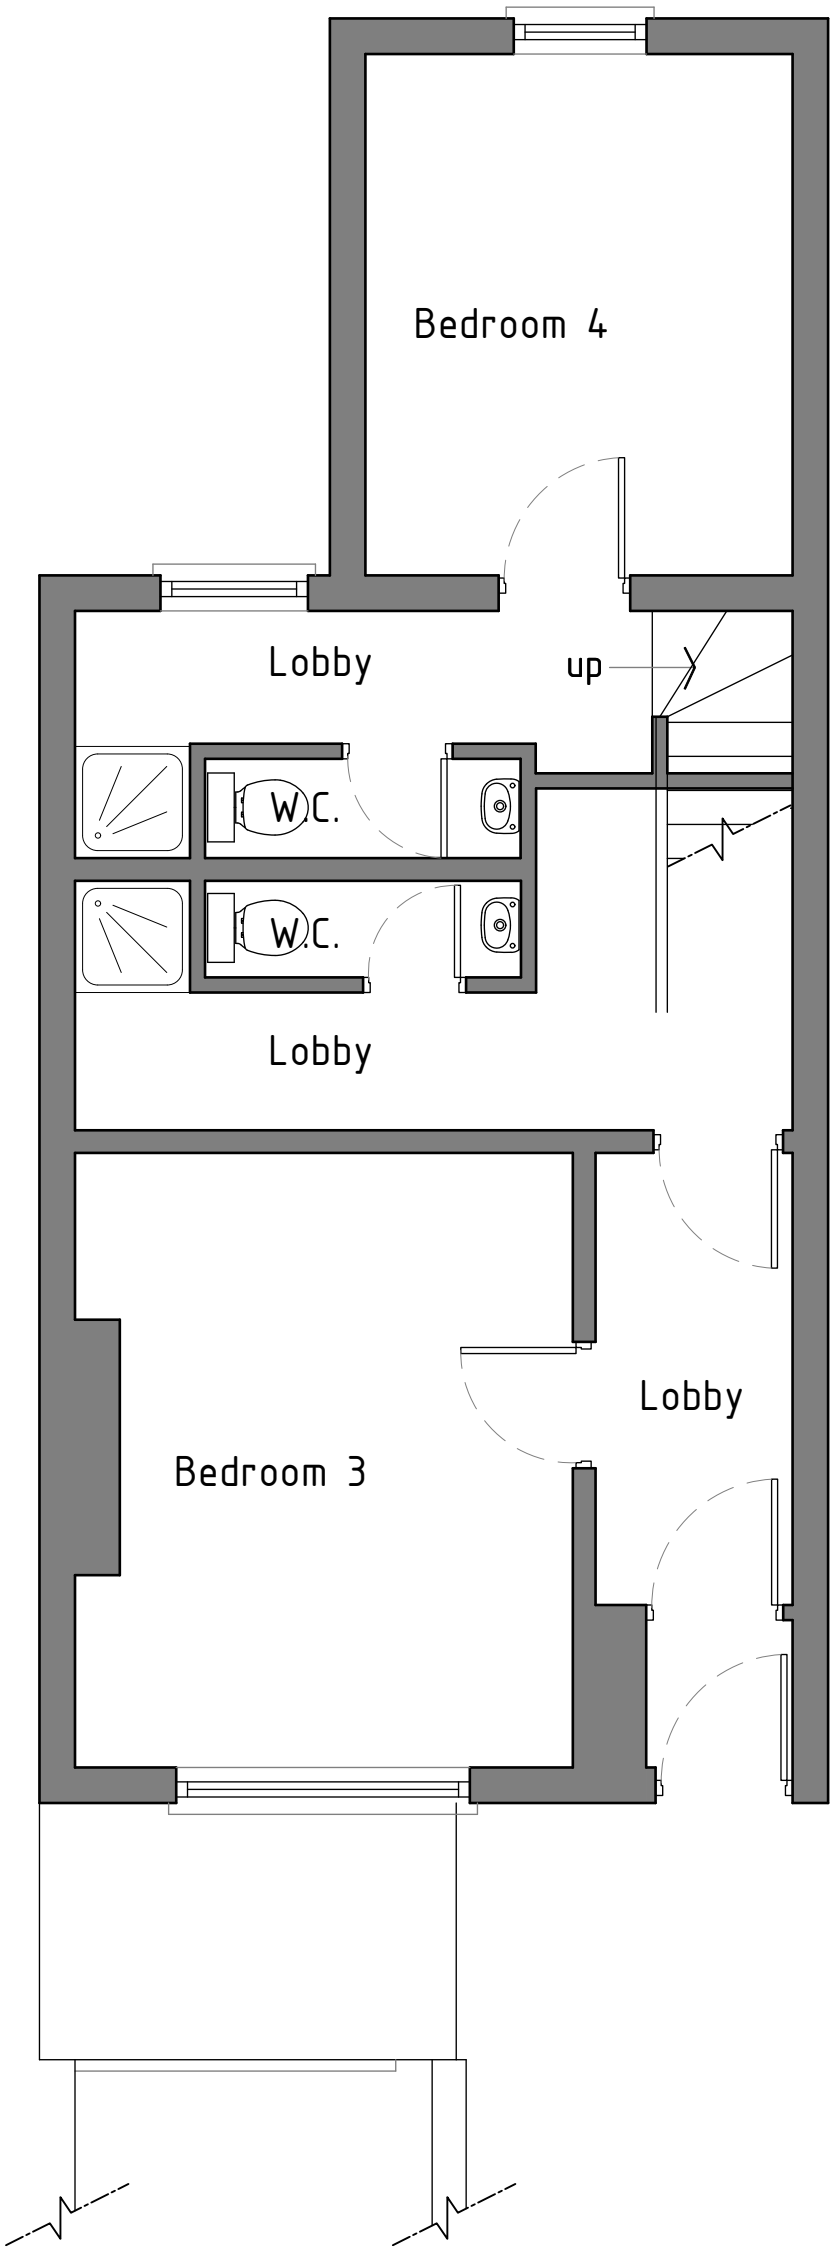


First Floor as Existing

First floor plan 1:50

As Existing

HDS ARCHITECTURAL SERVICES
HDS Architectural Services, The Foundry,
15 Yorke Street, Wrexham
LL13 8LW
Tel (01978) 345250
www.hdsarchitectural.co.uk

Project; 32 Rhosddu Road, Wrexham, LL11 2NS	
Title; 02-As Existing First floor plan	**Scale (A3);** 1:50
Dwg No; RR/PD/02	**Date;** 21.10.24
Revision;	