
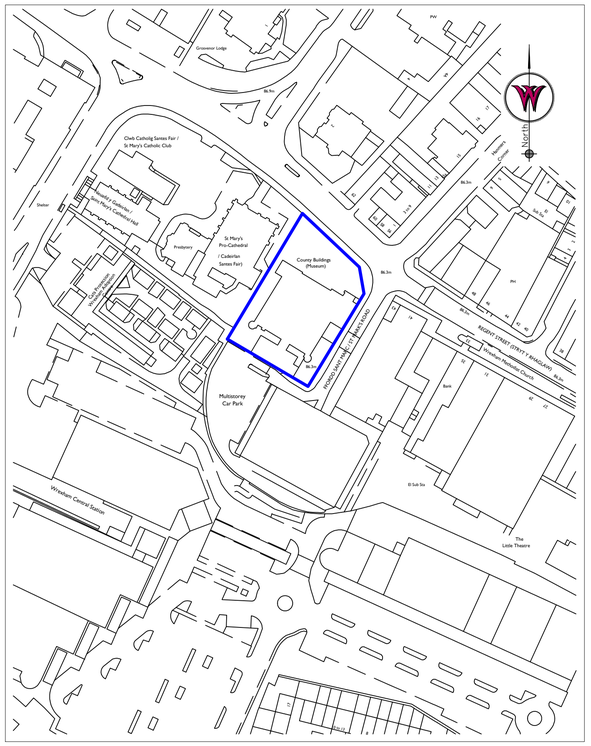


1 / 1100 **Location Plan** 1:1250

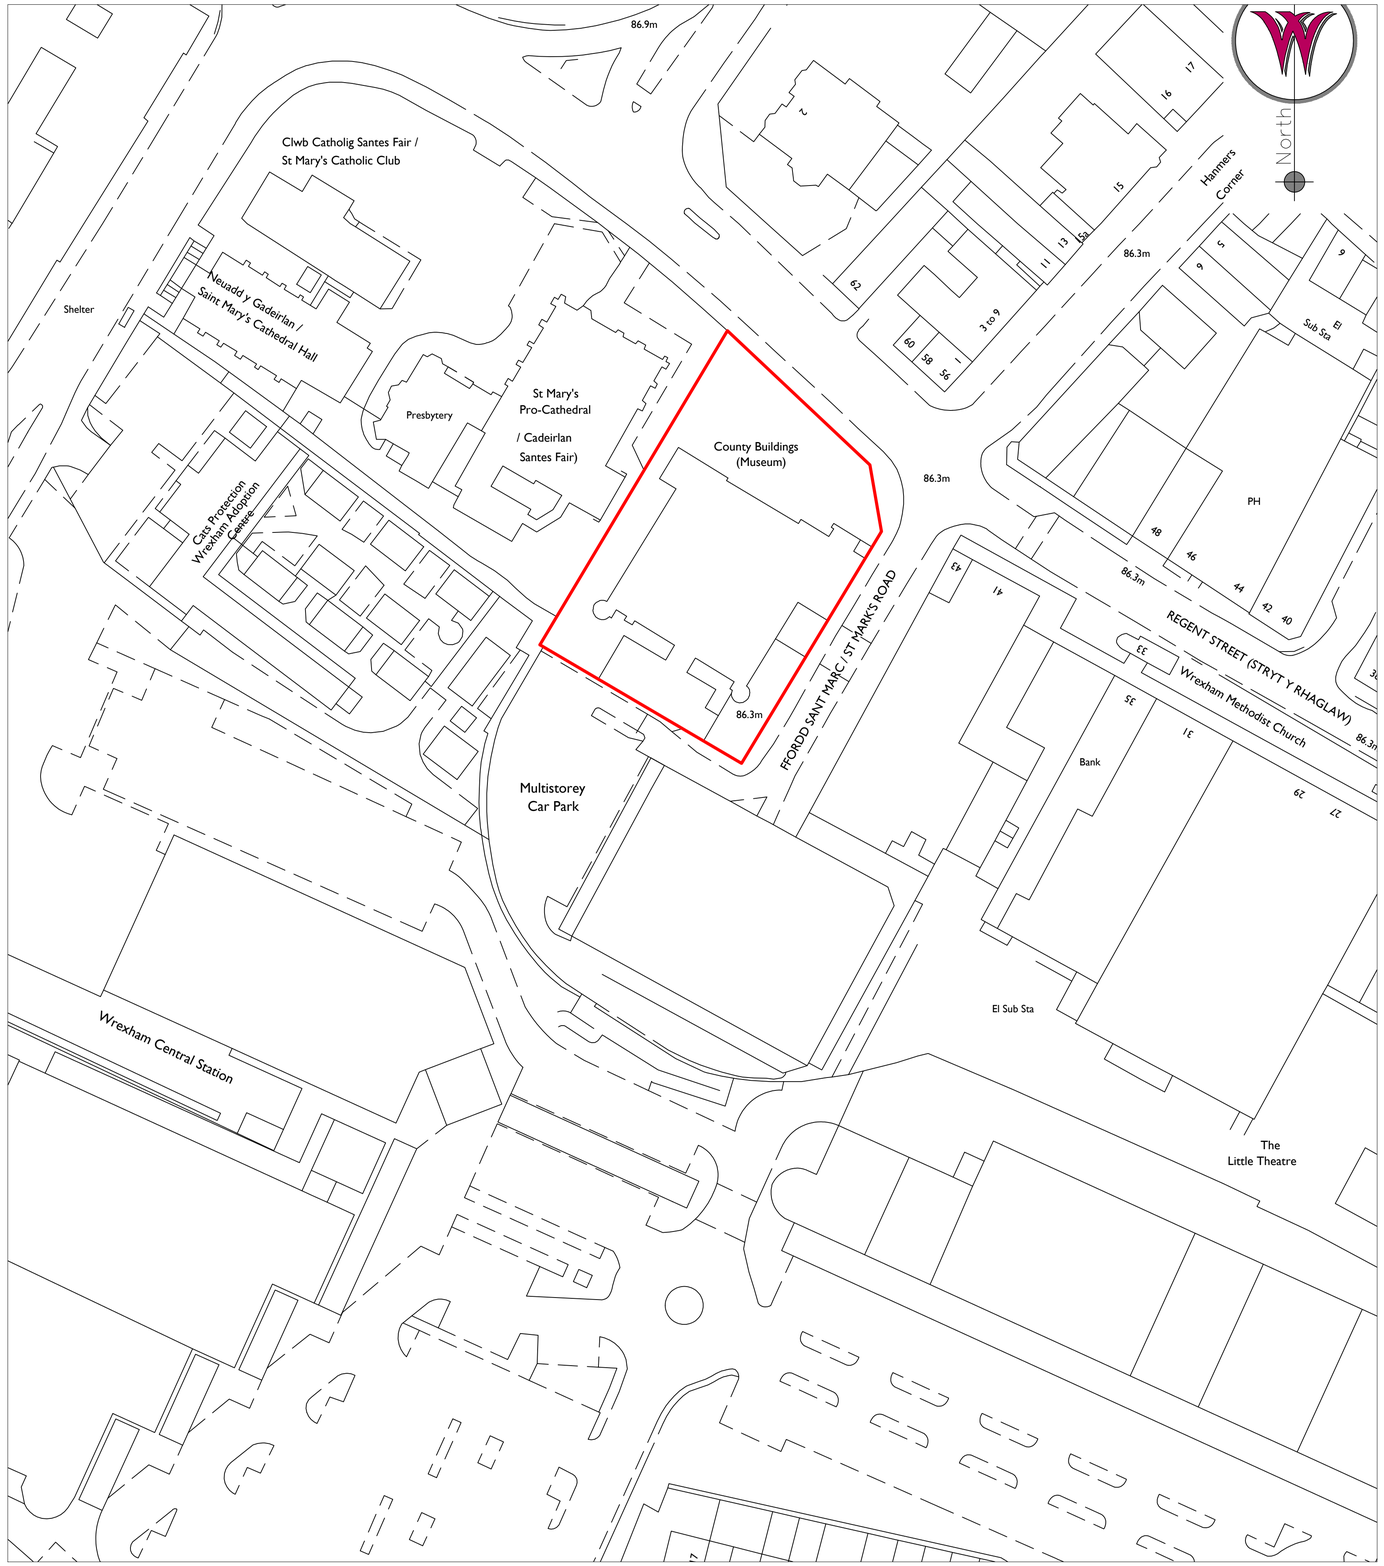

1 / 1100 **Site Plan** 1:500

Ownership Boundary

Site Boundary

1:500 Scale
0 5 m 10 m 15 m 20 m 25 m 50 m

Notes: 22/01/2025 15:50:06

Drawings are based on survey data and may not accurately represent what is physically present.

Do not scale from this drawing. All dimensions are to be verified on site before proceeding with the work.

All dimensions are in millimeters unless noted otherwise.

Purcell shall be notified in writing of any discrepancies.

Key Plan
not to scale

REV	DATE	BY	CHK	DESCRIPTION
P01	25/04/2022	MP	JR	As Indicated
P01	28/04/2022	MP	JR	As Indicated
P02	27/01/2023	MP	JR	As Indicated
P03	21/11/2023	CH	PS	Stage 4 Issue
P03	08/04/2024	CH	JR	Issued for Planning

CLIENT
Haley Sharpe Design Ltd

PROJECT
Wrexham Museum Redevelopment

JOB NUMBER
241084

PURCELL

TITLE
Location Plan & Site Plan

SIZE	SCALE	LAST REVISED	DRAWN	CHECKED
A1L	As Indicated	27/01/2023	MP	

REV **P03** SUITABILITY/REASON FOR ISSUE **S4 - For Approval**

DRAWING NAME
241084-PUR-00-ZZ-DR-A-1100

St James', 79 Oxford Street, Manchester, M1 6FQ
© PURCELL 2019. PURCELL ® IS THE TRADING NAME OF PURCELL ARCHITECTURE LTD.