
Site Plan

Groundsure
LOCATION INTELLIGENCE

Address
CARISBROOKE, LON CROESHYWEL, BURTON, ROSSETT, WRECSAM, LL12 0LB

Date
28/04/2025

Grid reference
335068, 357487

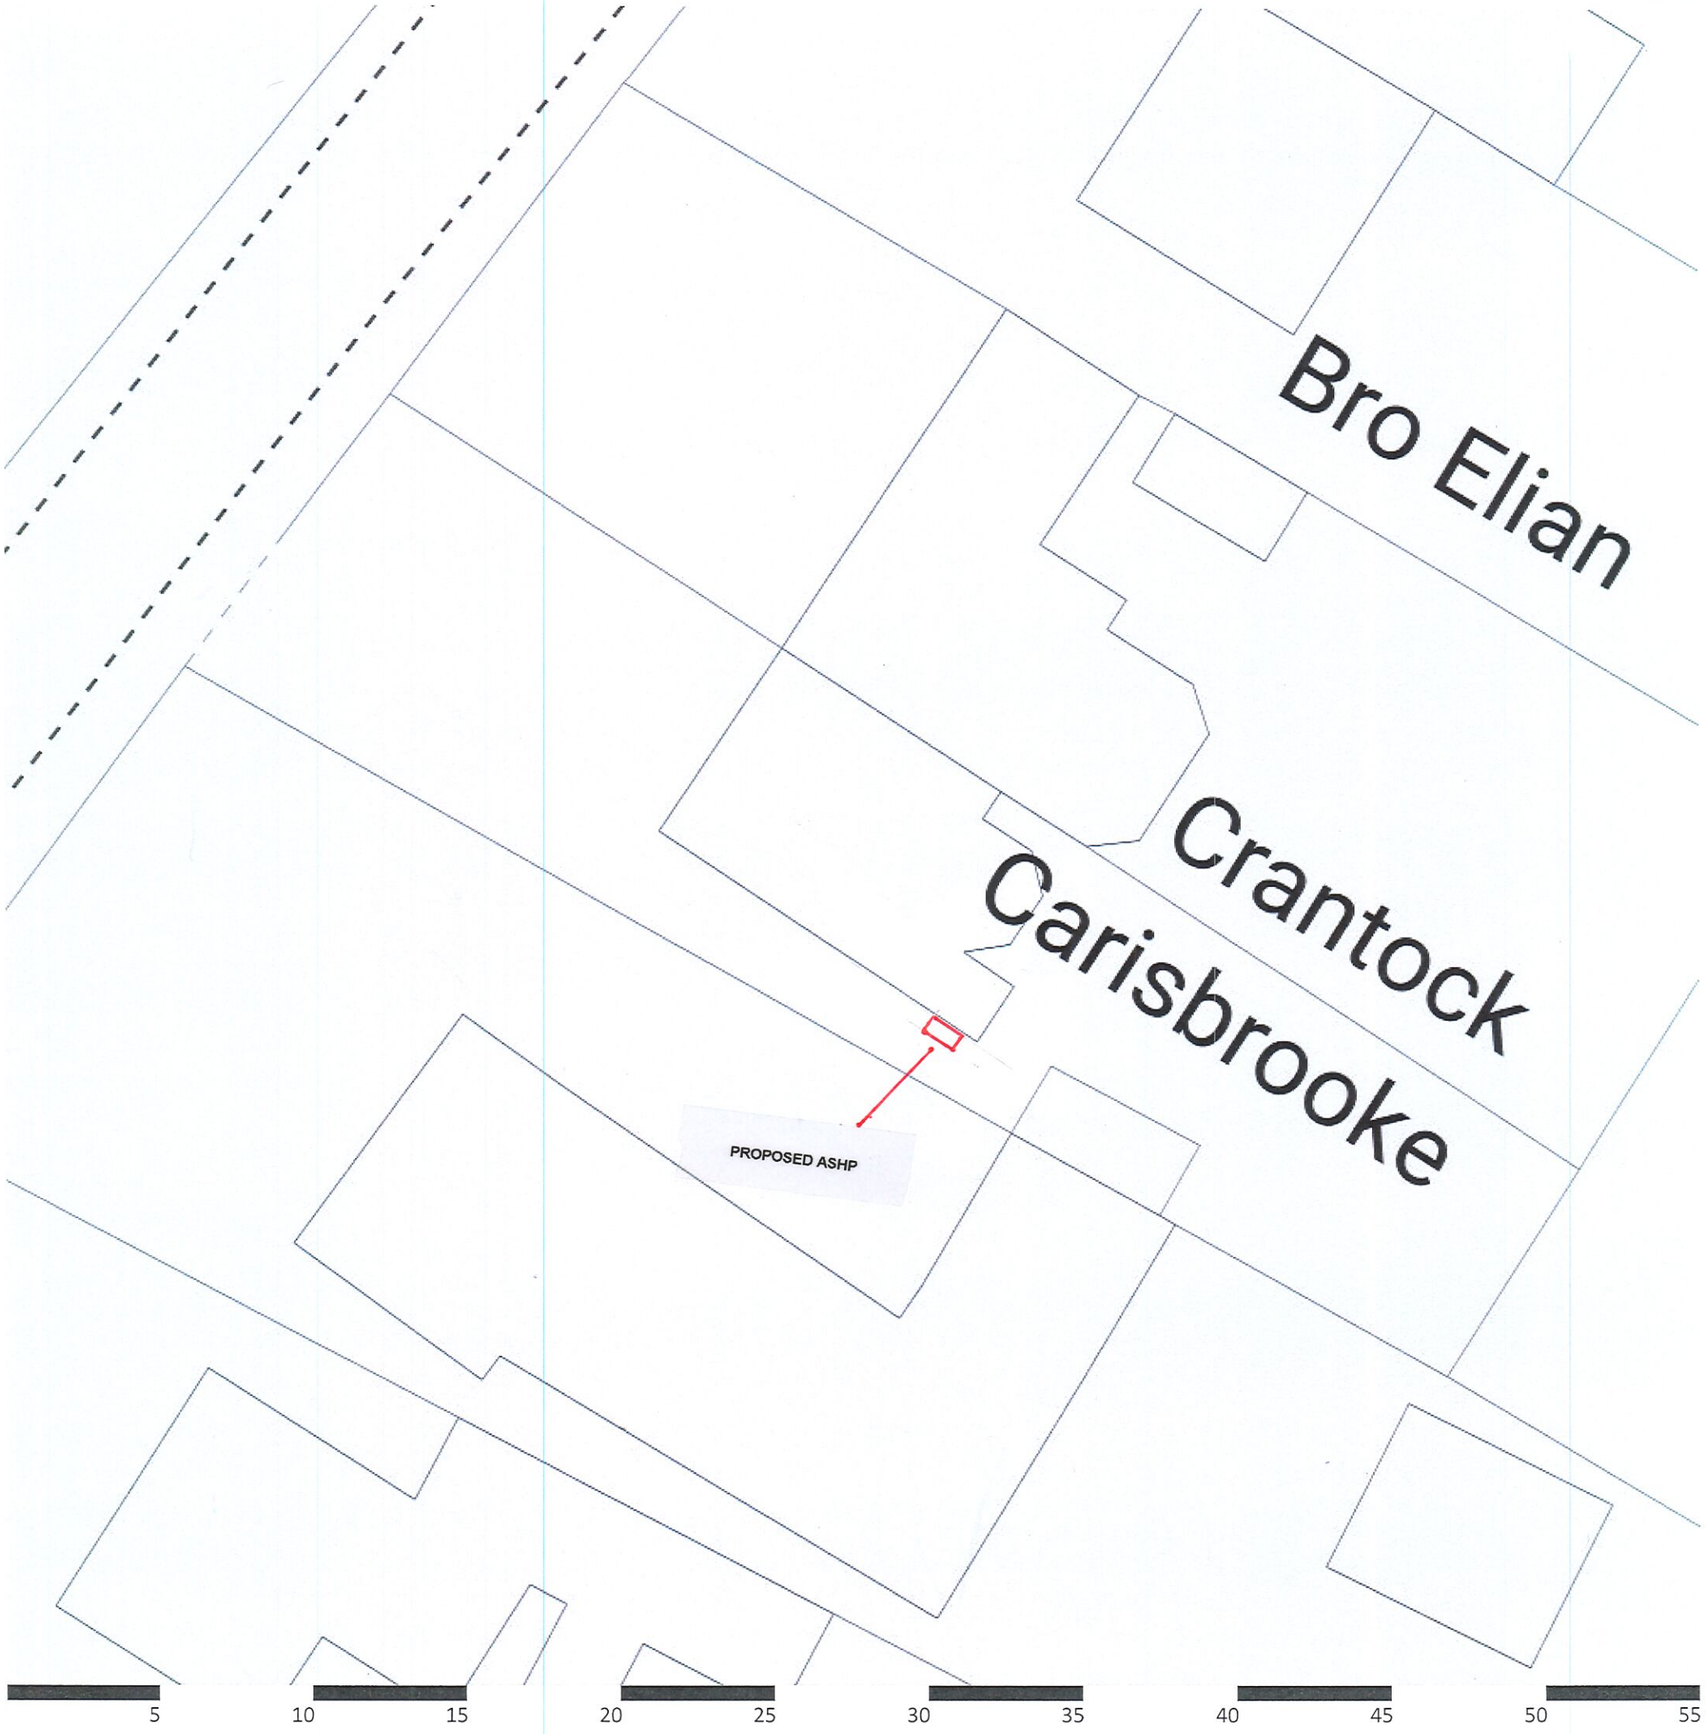

Scale: 1:200 | Area: < 1ha | Paper size: A3

Ordnance Survey
Mapping contents © Crown copyright and database rights 2025 Ordnance Survey 100035207
Groundsure
LOCATION INTELLIGENCE