

RAVEN OAK, ROSSETT.

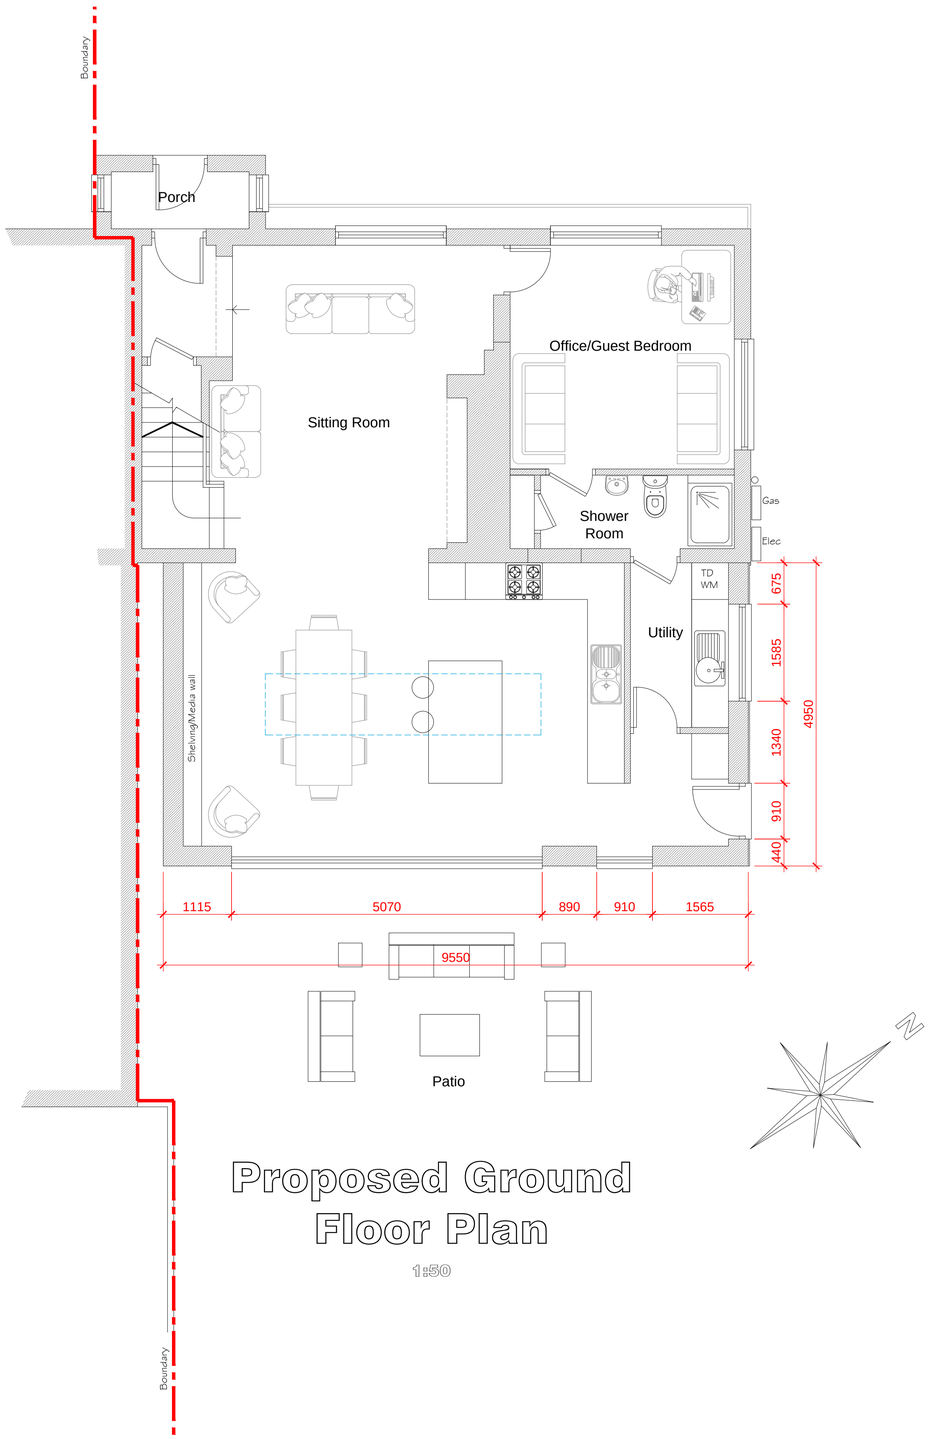

Proposed Ground Floor Plan


1:50

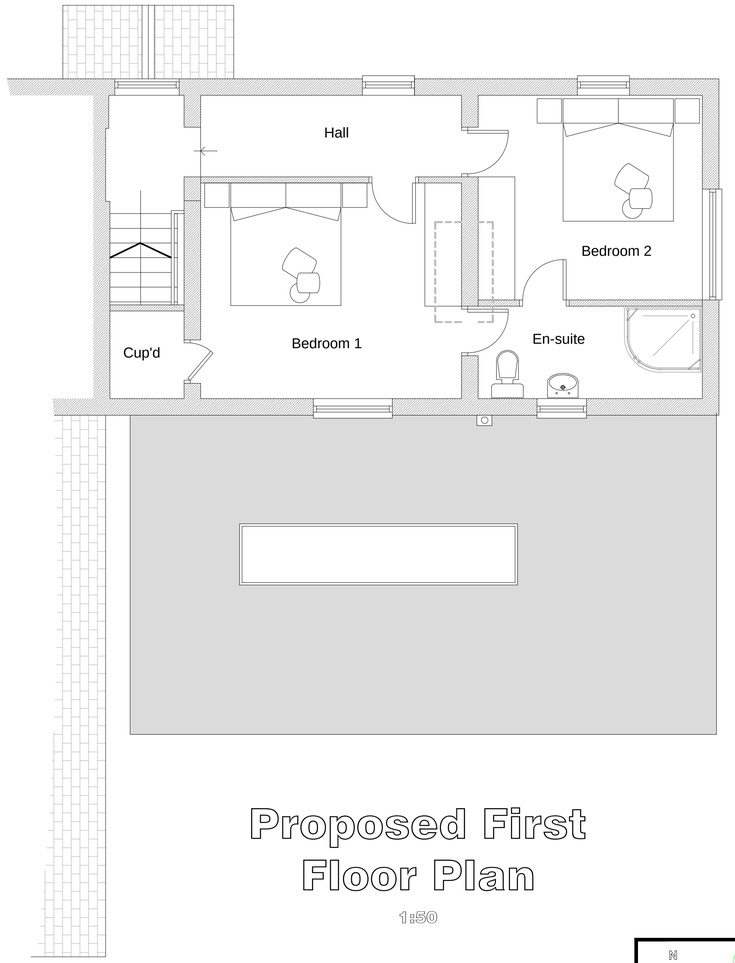

Proposed First Floor Plan

1:50

Proposed Site Plan Scale 1:500

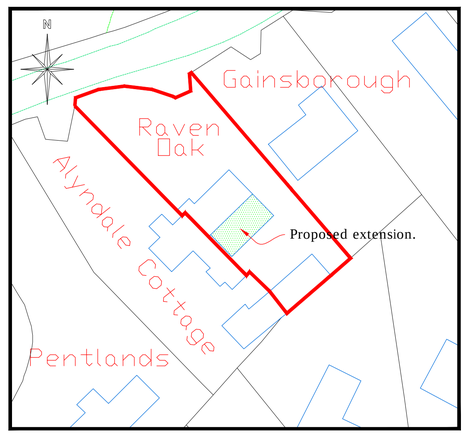

cad
CULLIS•ARCHITECTURAL•DESIGN
partner LABC
25 Sunningdale Close
Wrexham
North Wales
LL13 9QU
M 07791 480768
E ajones540@btinternet.com

Client: Mr & Mrs Hobbs.

Drawing Title: Proposed Floor Plan & Site Plan.

Job Title: Proposed Alterations to Raven Oak, Rossett, Wrexham.

Date:	Scale:	Rev:	Drg No:
April 2025	1:50 & 1:200 at A1		PD319/03