

# RAVEN OAK, ROSSETT.

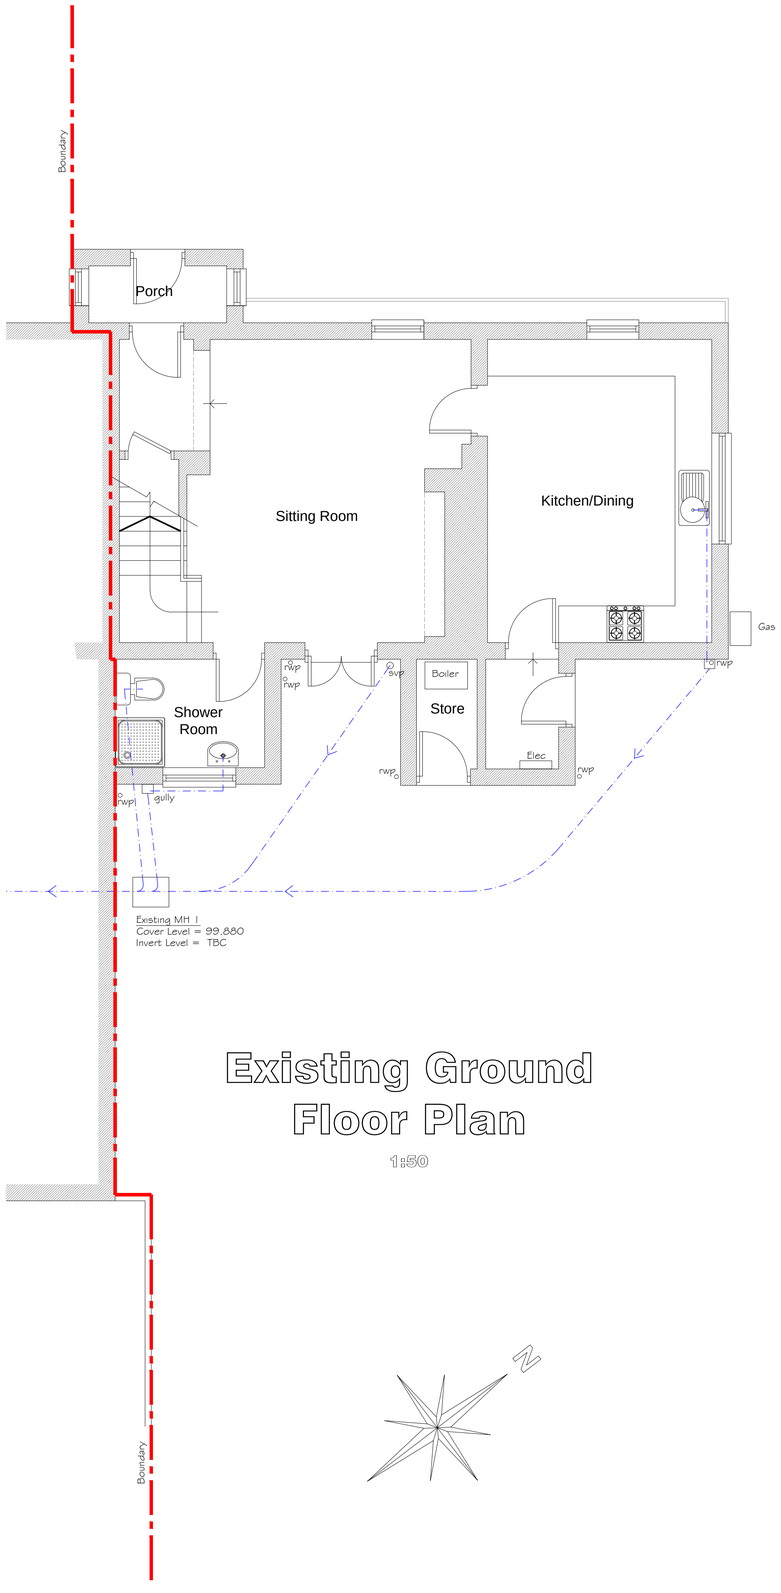



## Existing Ground Floor Plan

1:50

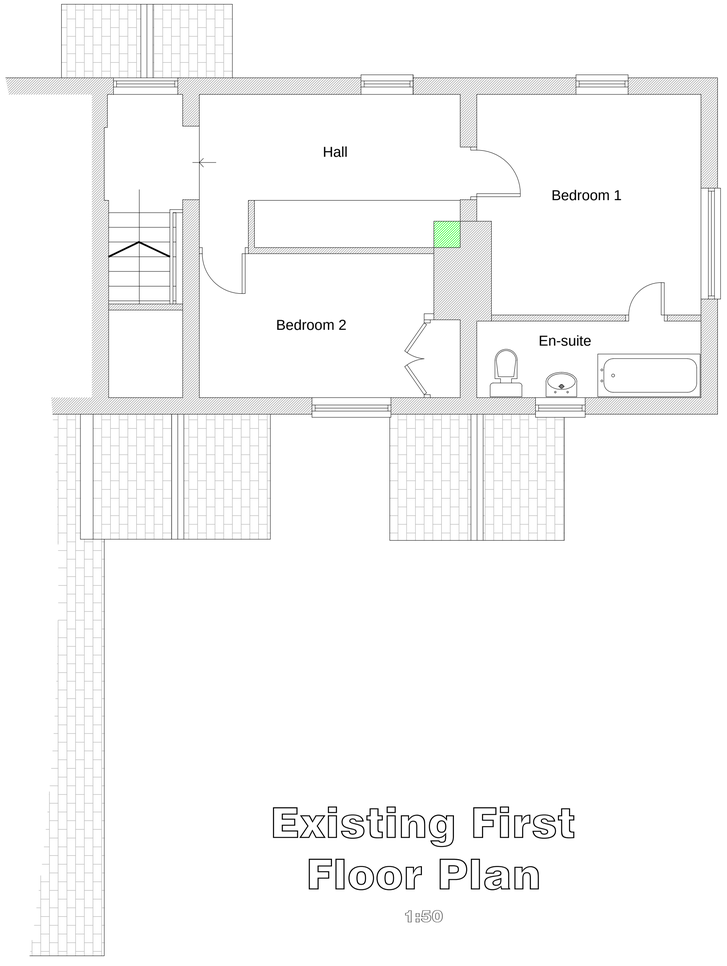



## Existing First Floor Plan

1:50

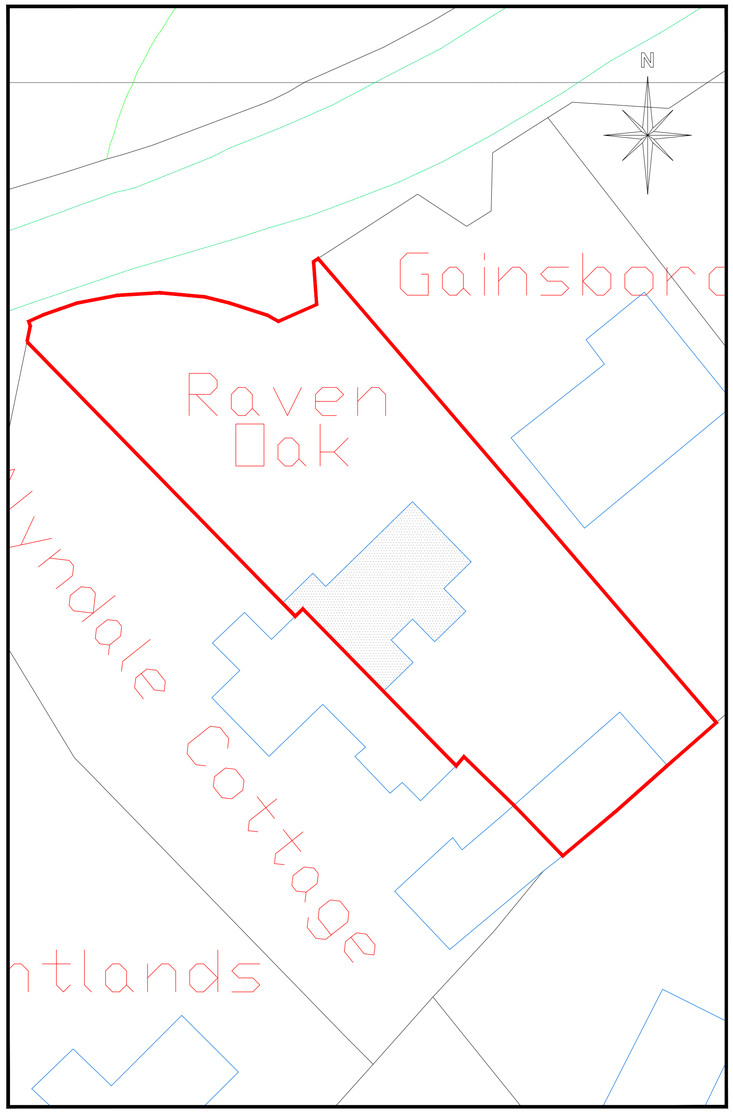


## Site Plan
## Scale 1:200

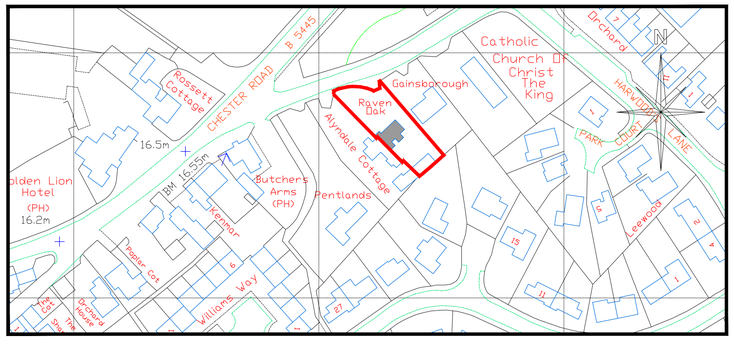


## Location Plan
## Scale 1:1250


cad
CULLIS•ARCHITECTURAL•DESIGN
partner LABC

25 Sunningdale Close
Wrexham
North Wales
LL13 9QU

M 07791 480768
E ajones540@btinternet.com


Client: Mr & Mrs Hobbs.

Drawing Title: Existing Floor & Location Plans.

Job Title: Proposed Alterations to Raven Oak, Rossett, Wrexham.

| Date: | Scale: | Rev: | Drg No: |
|---|---|---|---|
| April 2025 | 1:50, 1:200 & 1:1250 at A1 | | PD319/01 |