


RAVEN OAK, ROSSETT.

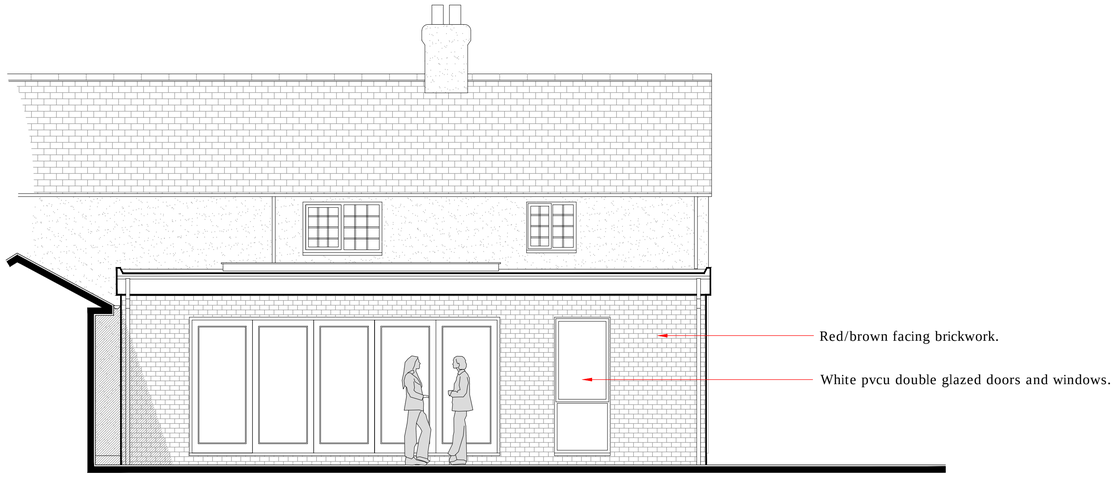

Proposed Rear Elevation
1:50

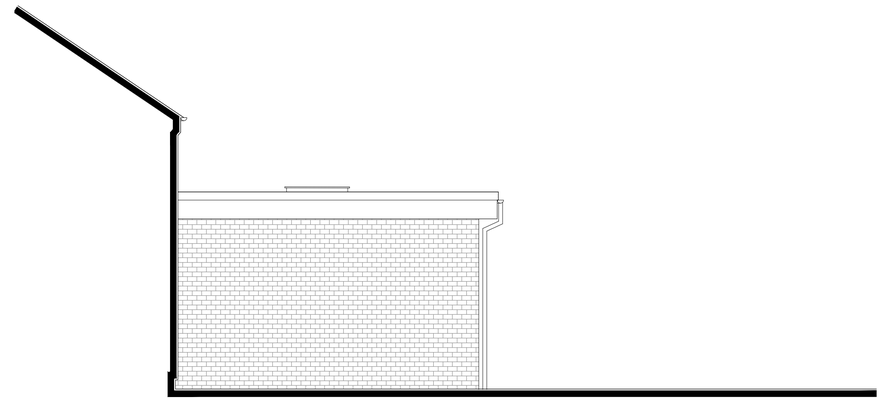

Proposed Side Elevation
1:50

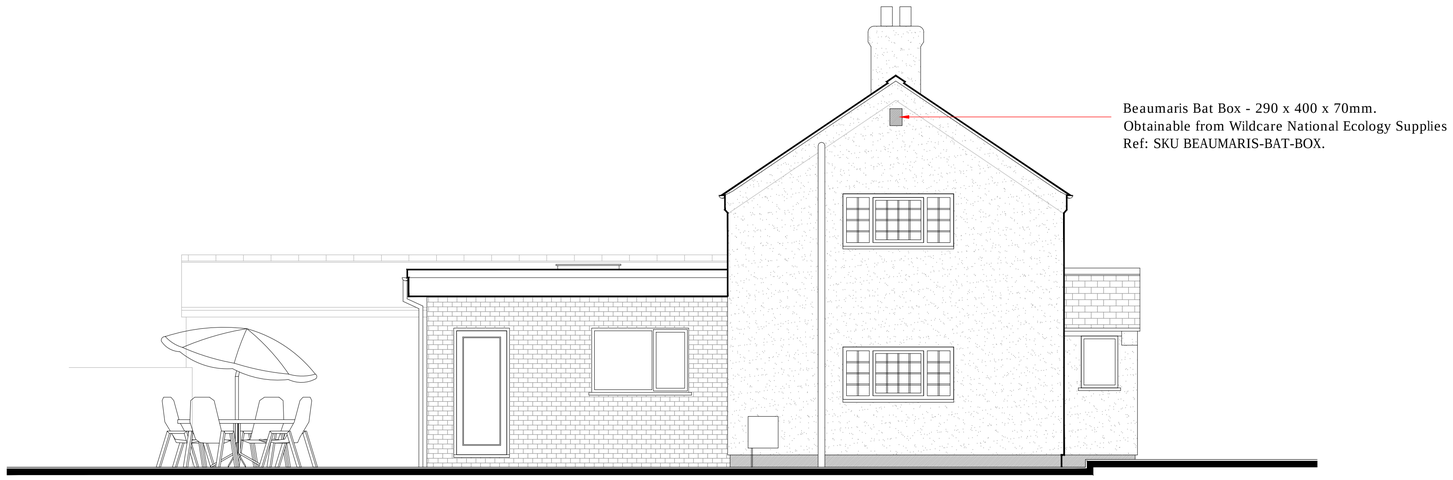

Proposed Side Elevation
1:50

cad
CULLIS+ARCHITECTURAL+DESIGN
partner LABC
25 Sunningdale Close
Wrexham
North Wales
LL13 9QU
M 07791 480768
E ajones540@btinternet.com

Client: Mr & Mrs Hobbs.

Drawing Title: Proposed Elevations.

Job Title: Proposed Alterations to Raven Oak, Rossett, Wrexham.

Date:	Scale:	Rev:	Drg No:
April 2025	1:50 at A1		PD319/04