




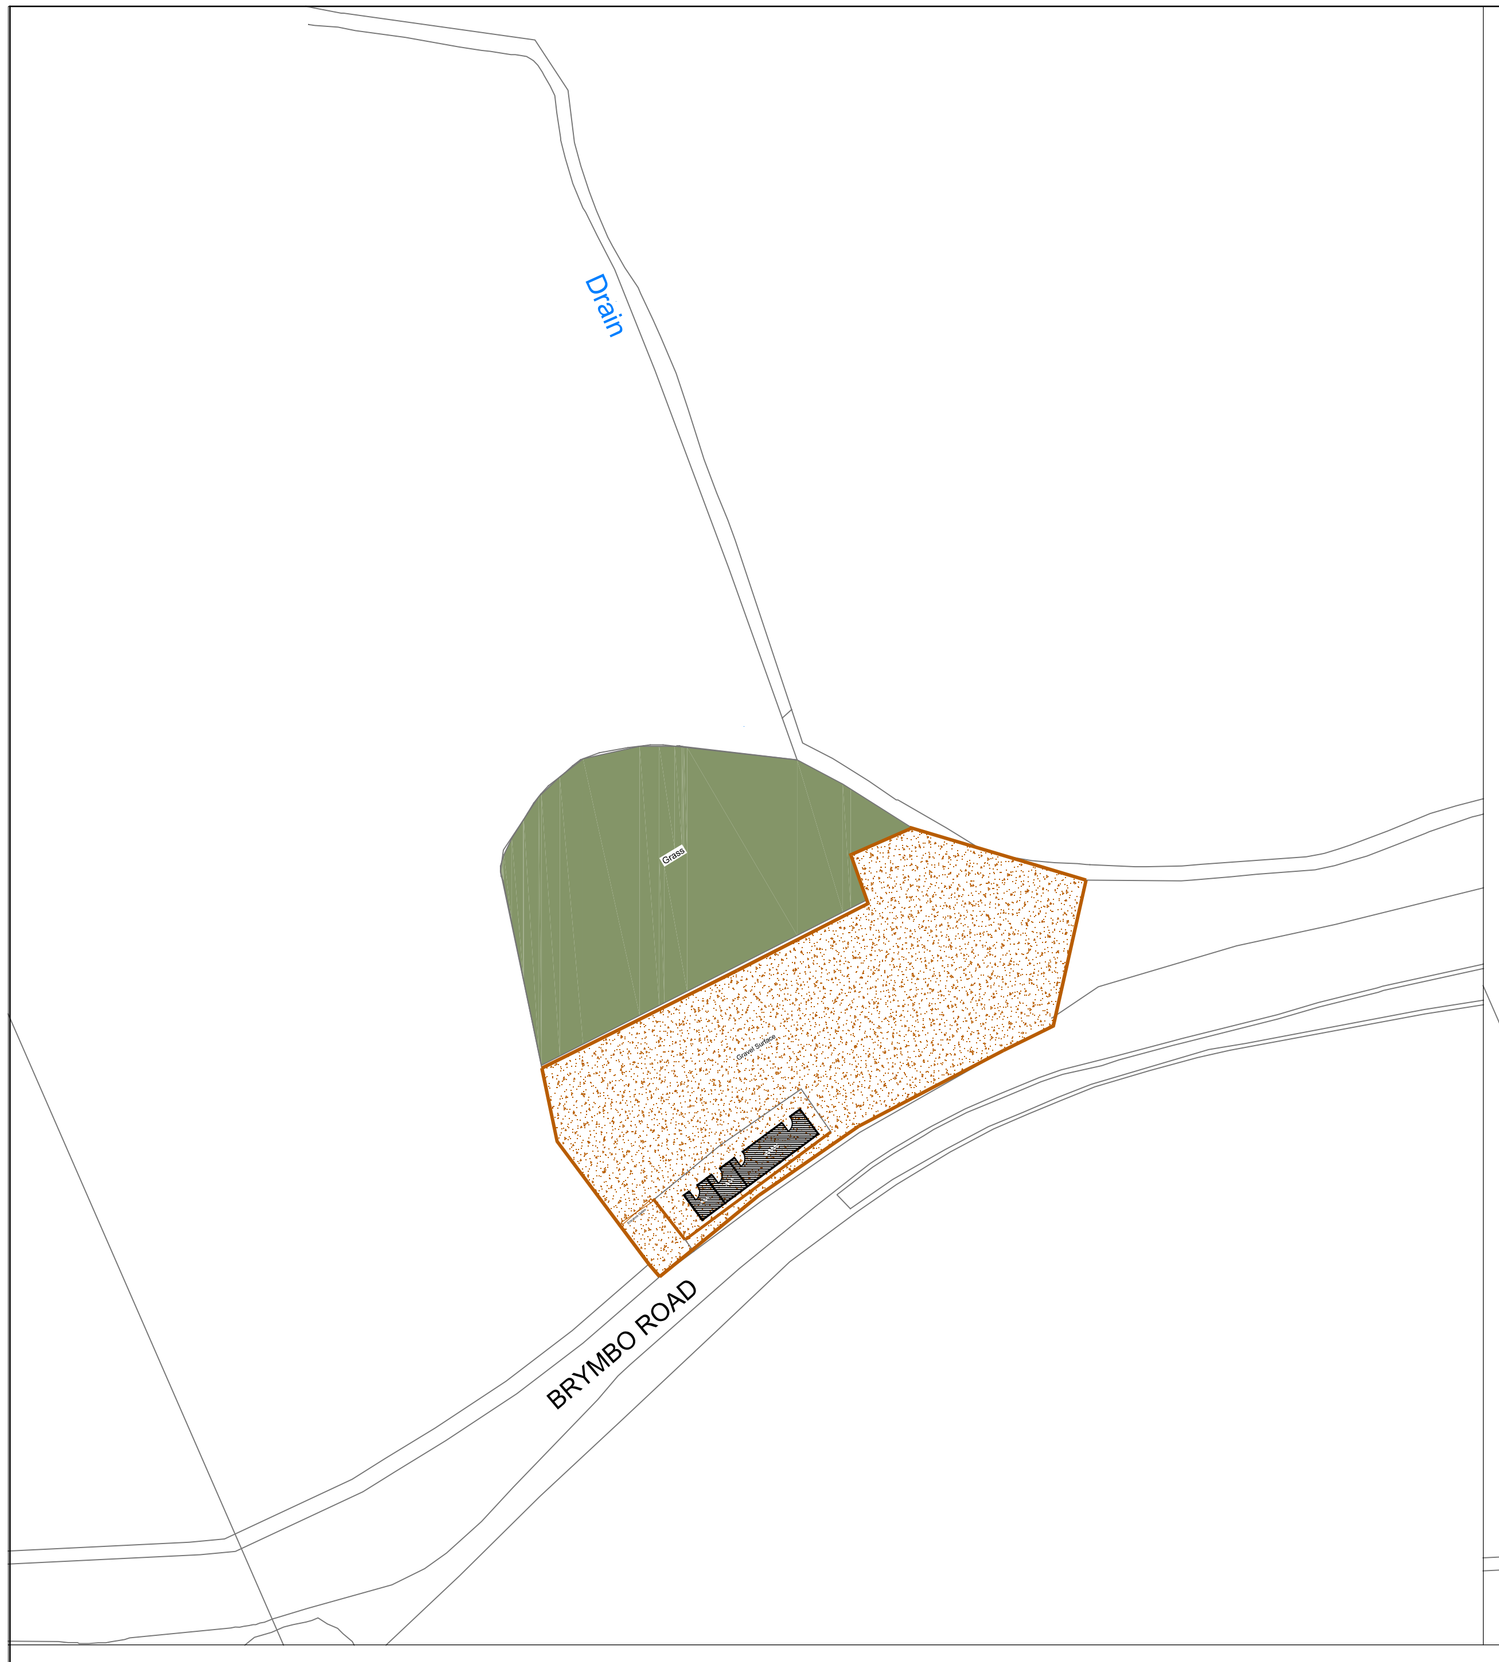


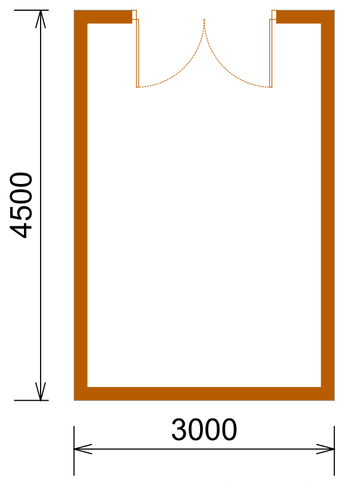


Day Room Floor Plan

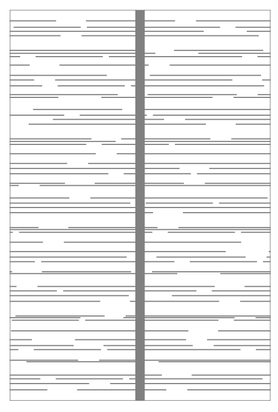


Day Room Roof Plan

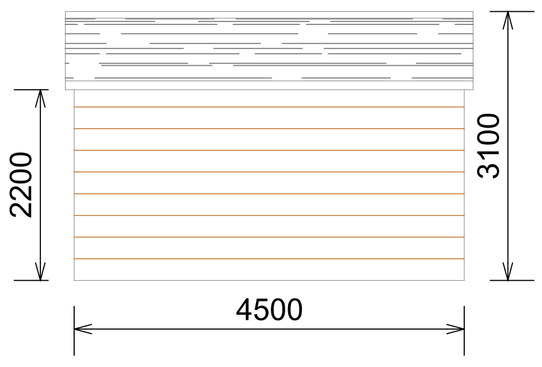


Day Room Side Elevation 1

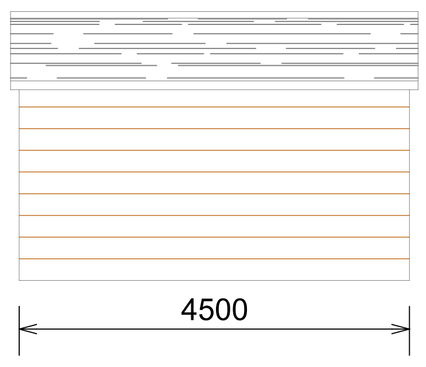


Day Room Side Elevation 2

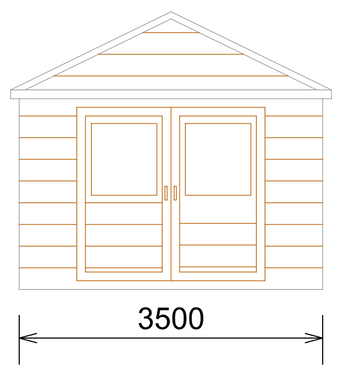


Front Elevation

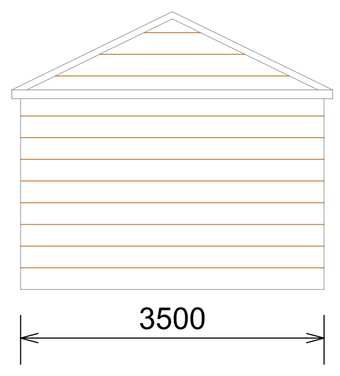

Rear Elevation

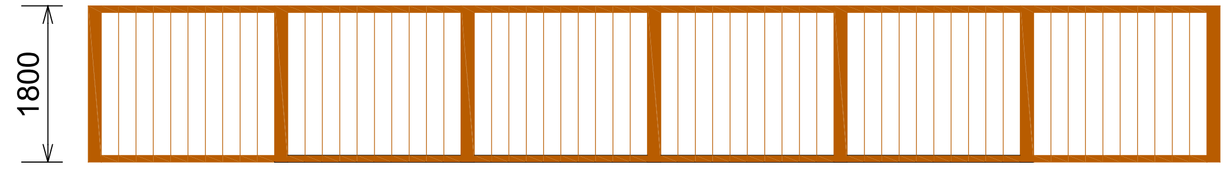

1.8m high close board fence to all the site boundaries

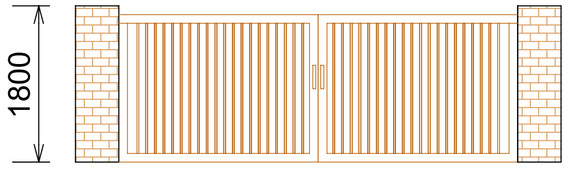

Entrance gates - open inwards

0 1 2 3 4 5 6 7 8 9 10m 1:100
0 1 2 3 4 5m 1:50

Rev	Description	Date

Project
CHANGE OF USE OF LAND TO A 3 PITCH FAMILY GYPSY & TRAVELLER SITE, ALONG WITH THE STABLING OF HORSES ON LAND TO THE NORTH OF BRYMBO ROAD, BWLCHGWYN, WREXHAM. LL11 5TY

Client
MR S EVANS

Contract. No.	Drg. No.	Revision	Scale 1:500 @ A1	
	2		By MCC	Date MARCH 2025
			Chkd	

Drawing Title
EXISTING AND PROPOSED SITE PLANS WITH DAY ROOM, FENCE AND GATE DETAILS

MAT DESIGN LIMITED
Town Planning & Building Control Consultants
17 BROOKSIDE AVE
ECCLESTON
ST. HELENS
WA10 4RN
Telephone:07850203448
E-mail:miketa@blueyonder.co.uk