FIGURE 1: LOCATION PLAN - SCALE 1:1250



base rights 2024 OS Licence no. AC0000849896



FIGURE 2: BLOCK PLAN - SCALE 1:500

General Notes

1. Contractor to check all dimesions on site. Should any discrepancies be identified between the dimensions, and or details determined on site, and those shown on the relevant drawings, the architect shall be notified immediately, and his instructions obtained prior to the commencement of work.

2. The Contractor shall be responsible for the design and implementation of all temporary works, and the safety and stability of new works and adjacent structures during construction.

3. Where a product is specified to be obtained from a manufacturer supplier, the contractor shall install the product in accordance with the instructions supplied by the manufacturer.

4. Should there be any variation between the work specified on the drawings and the manufacturers instructions, the contractor shall refer the matter to the architect before pro-ceeding.

EN-PLAN
PLANNING & ARCHITECTURE

No.	Revision/Issue	Date

Firm Name and Address
en-plan
missenden
back lane
bomere heath
nr shrewsbury
shropshire
sy4 3ph
tel: 07931 541 804

Project Name and Address
96 Erddig Road
Wrexham

Project: hmo
Date: 29.04.2025
Scale: N/A
Rev:
1

EN-PLAN
PLANNING & ARCHITECTURE



FIGURE 2: SITE PLAN - SCALE 1:500

EN-PLAN
PLANNING & ARCHITECTURE

General Notes

1. Contractor to check all dimesions on site. Should any discrepancies be identified between the dimensions, and or details determined on site, and those shown on the relevant drawings, the architect shall be notified immediately, and his instructions obtained prior to the commencement of work.

2. The Contractor shall be responsible for the design and implementation of all temporary works, and the safety and stability of new works and adjacent structures during construction.

3. Where a product is specified to be obtained from a manufacturer supplier, the contractor shall install the product in accordance with the instructions supplied by the manufacturer.

4. Should there be any variation between the work specified on the drawings and the manufacturers instructions, the contractor shall refer the matter to the architect before pro-ceeding.

EN-PLAN
PLANNING & ARCHITECTURE

No.	Revision/Issue	Date

Firm Name and Address
en-plan
missenden
back lane
bomere heath
nr shrewsbury
shropshire
sy4 3ph
tel: 07931 541 804

Project Name and Address
96 Erddig Road
Wrexham

Project: hmo
Date: 29.04.2025
Scale: N/A
Sheet: 2

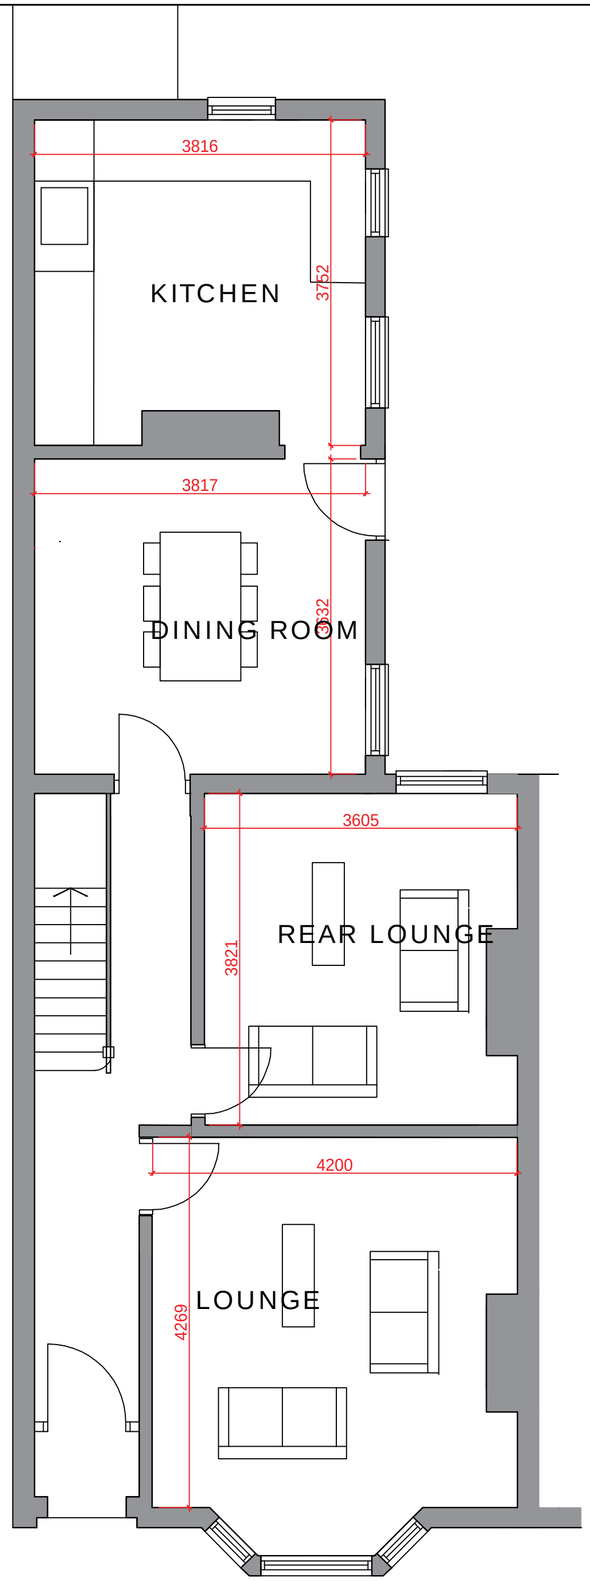


FIGURE 3: GROUND FLOOR
SCALE 1:50

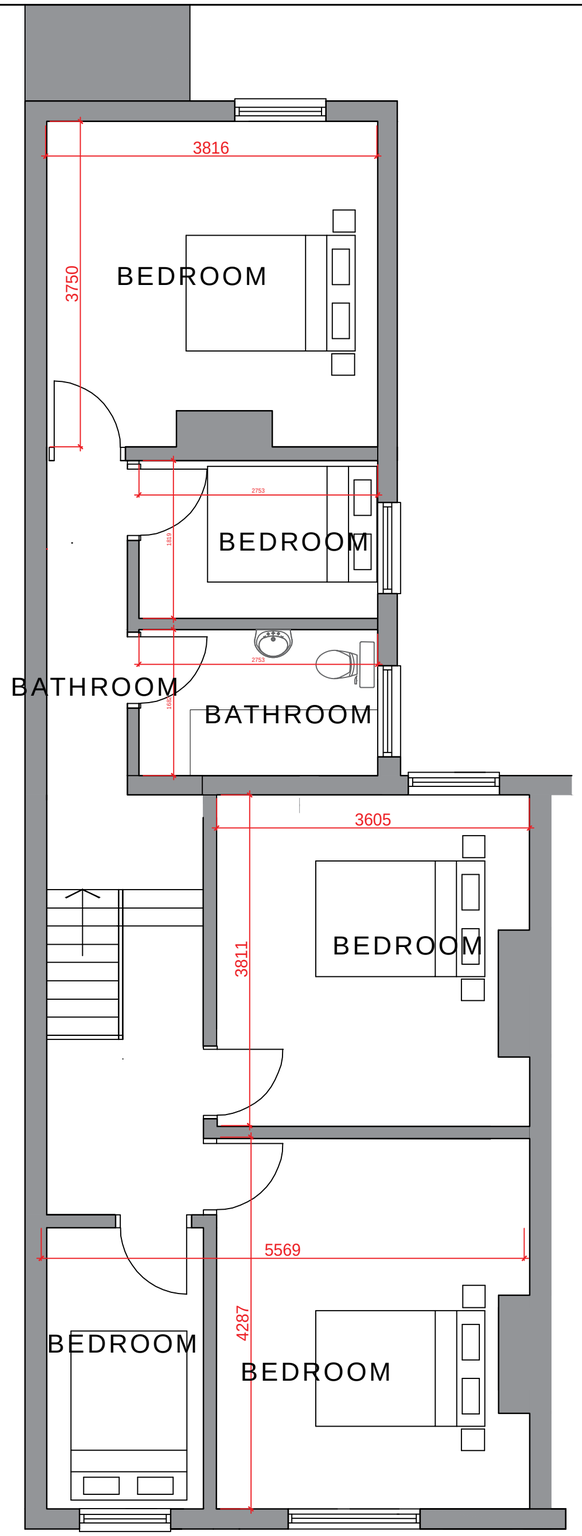


FIGURE 4: FIRST FLOOR
SCALE 1:50

11.11.2022

General Notes

1. Contractor to check all dimesions on site. Should any discrepancies be identified between the dimensions, and or details determined on site, and those shown on the relevant drawings, the architect shall be notified immediately, and his instructions obtained prior to the commencement of work.

2. The Contractor shall be responsible for the design and implementation of all temporary works, and the safety and stability of new works and adjacent structures during construction.

3. Where a product is specified to be obtained from a manufacturer supplier, the contractor shall install the product in accordance with the instructions supplied by the manufacturer.

4. Should there be any variation between the work specified on the drawings and the manufacturers instructions, the contractor shall refer the matter to the architect before pro-ceeding.

EN-PLAN
PLANNING & ARCHITECTURE

No.	Revision/Issue	Date

Firm Name and Address
en-plan
missenden
back lane
bomere heath
nr shrewsbury
shropshire
sy4 3ph
tel: 07931 541 804

Project Name and Address
96 Erddig Road
Wrexham

Project: hmo
Date: 29.04.2025
Scale: N/A
Sh: 3

EN-PLAN
PLANNING & ARCHITECTURE

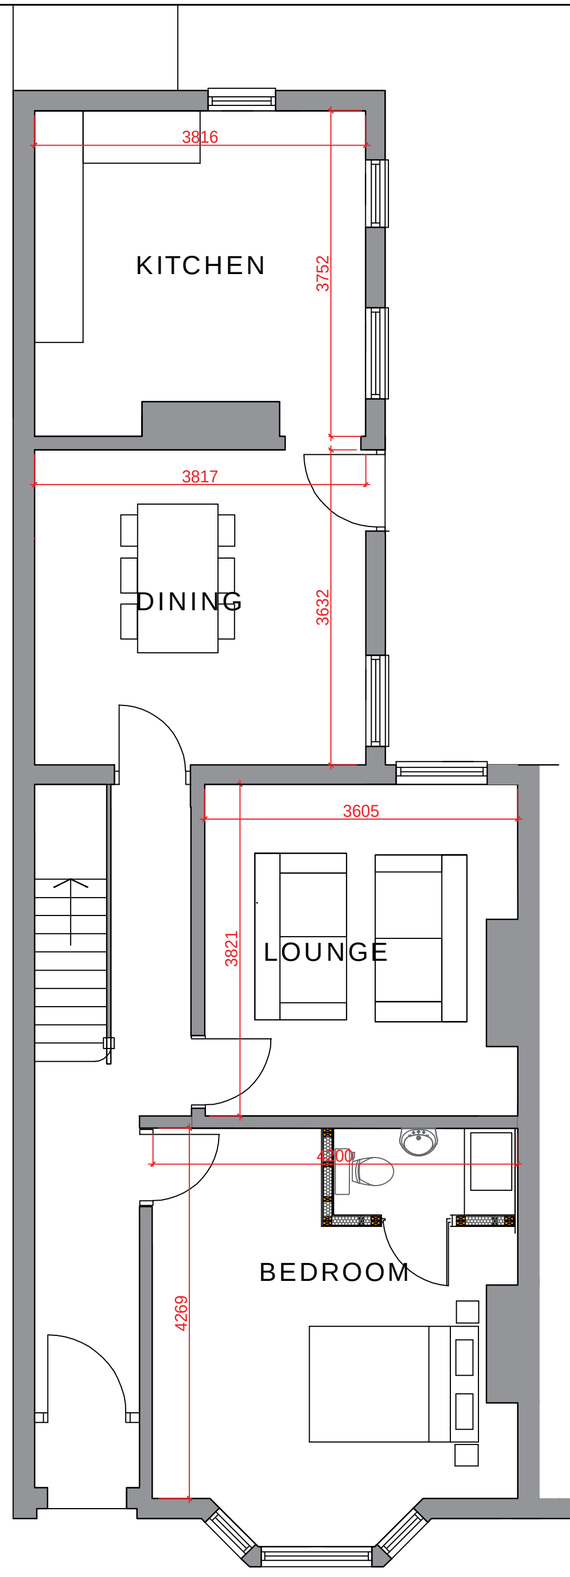


FIGURE 5: GROUND FLOOR
SCALE 1:50

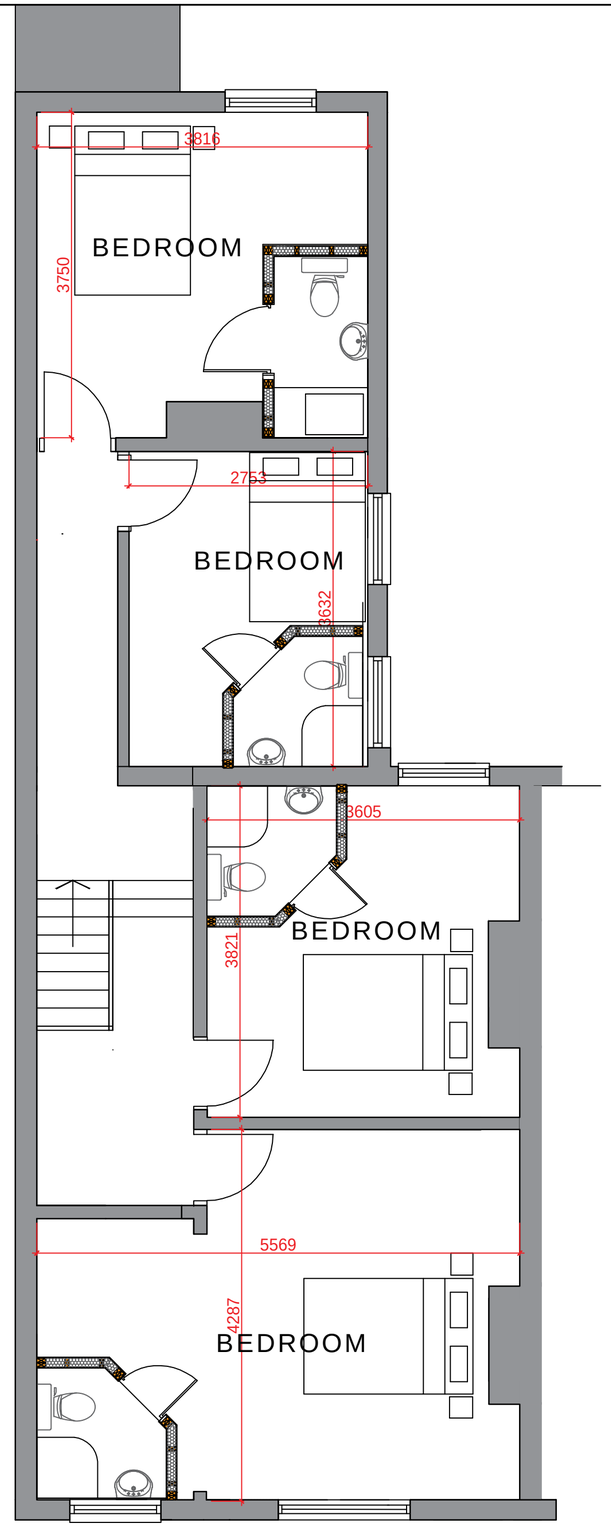


FIGURE 6: FIRST FLOOR
SCALE 1:50

General Notes

1. Contractor to check all dimesions on site. Should any discrepancies be identified between the dimensions, and or details determined on site, and those shown on the relevant drawings, the architect shall be notified immediately, and his instructions obtained prior to the commencement of work.

2. The Contractor shall be responsible for the design and implementation of all temporary works, and the safety and stability of new works and adjacent structures during construction.

3. Where a product is specified to be obtained from a manufacturer supplier, the contractor shall install the product in accordance with the instructions supplied by the manufacturer.

4. Should there be any variation between the work specified on the drawings and the manufacturers instructions, the contractor shall refer the matter to the architect before pro-ceeding.

EN-PLAN
PLANNING & ARCHITECTURE


No.	Revision/Issue	Date


Firm Name and Address
en-plan
missenden
back lane
bomere heath
nr shrewsbury
shropshire
sy4 3ph
tel: 07931 541 804

Project Name and Address
96 Erddig Road
Wrexham

Project: hmo
Date: 29.04.2025
Scale:
Sheet: 4

EN-PLAN
PLANNING & ARCHITECTURE

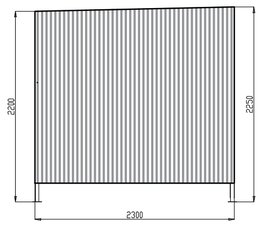

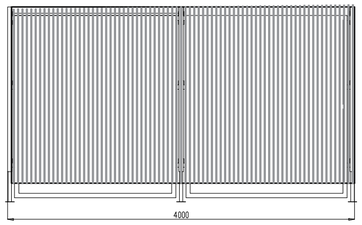



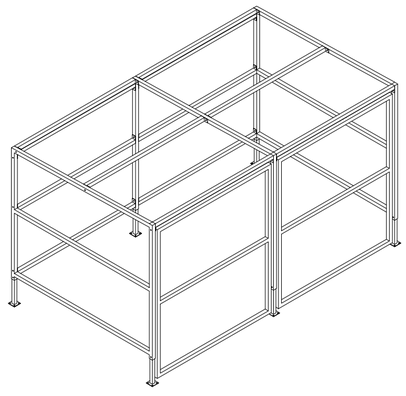


FIGURE 7: BIN STORE
SCALE 1:50

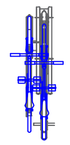






FIGURE 8: CYCLE STORE
SCALE 1:50

General Notes

1. Contractor to check all dimesions on site.
Should any discrepancies be identified between the dimensions, and or details determined on site, and those shown on the relevant drawings, the architect shall be notified immediately, and his instructions obtained prior to the commencement of work.

2. The Contractor shall be responsible for the design and implementation of all temporary works, and the safety and stability of new works and adjacent structures during construction.

3. Where a product is specified to be obtained from a manufacturer supplier, the contractor shall install the product in accordance with the instructions supplied by the manufacturer.

4. Should there be any variation between the work specified on the drawings and the manufacturers instructions, the contractor shall refer the matter to the architect before pro-ceeding.

EN-PLAN
PLANNING & ARCHITECTURE

No.	Revision/Issue	Date

Firm Name and Address
en-plan
missenden
back lane
bomere heath
nr shrewsbury
shropshire
sy4 3ph
tel: 07931 541 804

Project Name and Address
96 Erddig Road
Wrexham

Project
hmo

Date
29.04.2025

Scale

Sh
5