



Key

Application Site

Land Owned

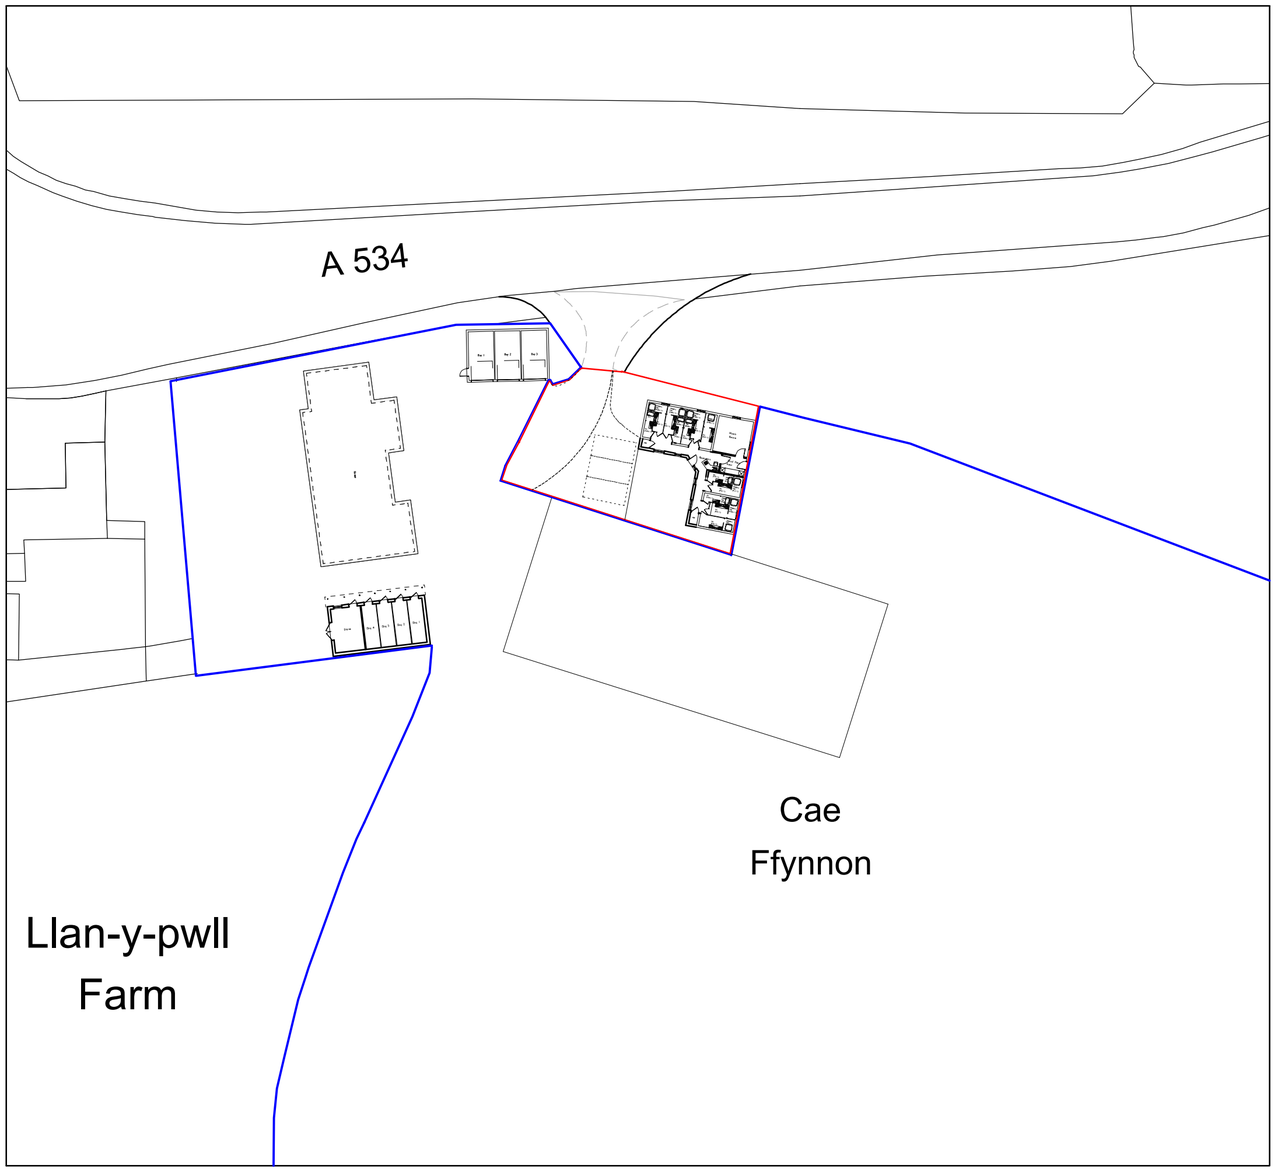

Site Plan 1:500

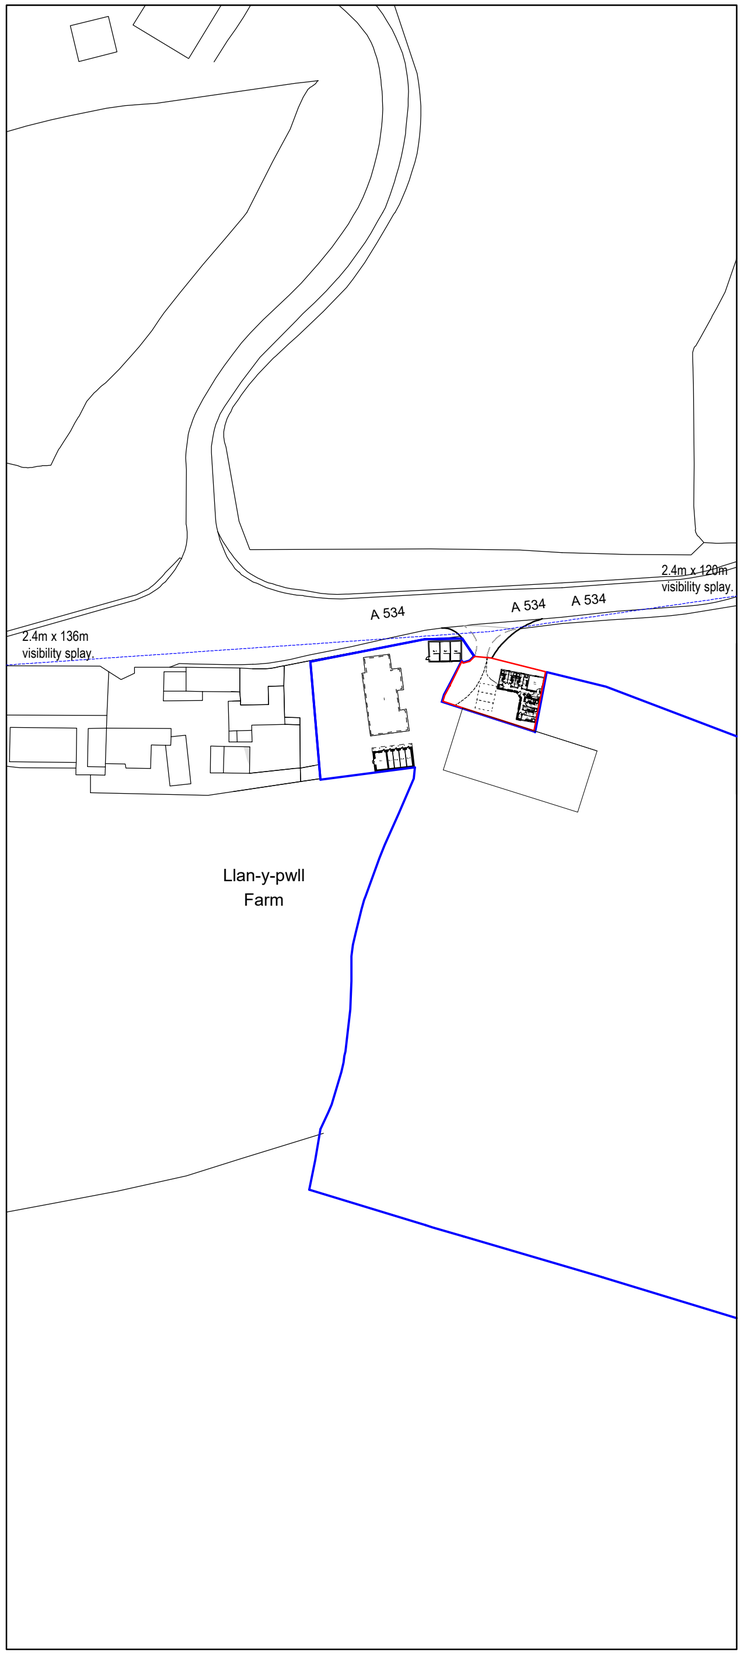

Location Plan 1:1250

Rev	Date	Detail	Initial
A	04/25	Highways Amends	D.J.E.

Project:
Proposed Cattery at
Cae Ffynnon,
Llan-y-Pwll, Holt,
Wrexham. LL13 9SD

Title:
Planning: Site & Location Plan

Scale: (A2)
1:500 & 1:1250

Drawn By:
D.J.Edwards

Date:
Feb 2025

Drawing No:
G104/004

Sheet:
1 of 1

blueprint
architectural services

partner LABC

Office 3K4,
Redwither Business Tower,
Wrexham. LL13 9XT
Tel: 01978 356500
www.blueprintarchitectural.com

© copyright all rights reserved