

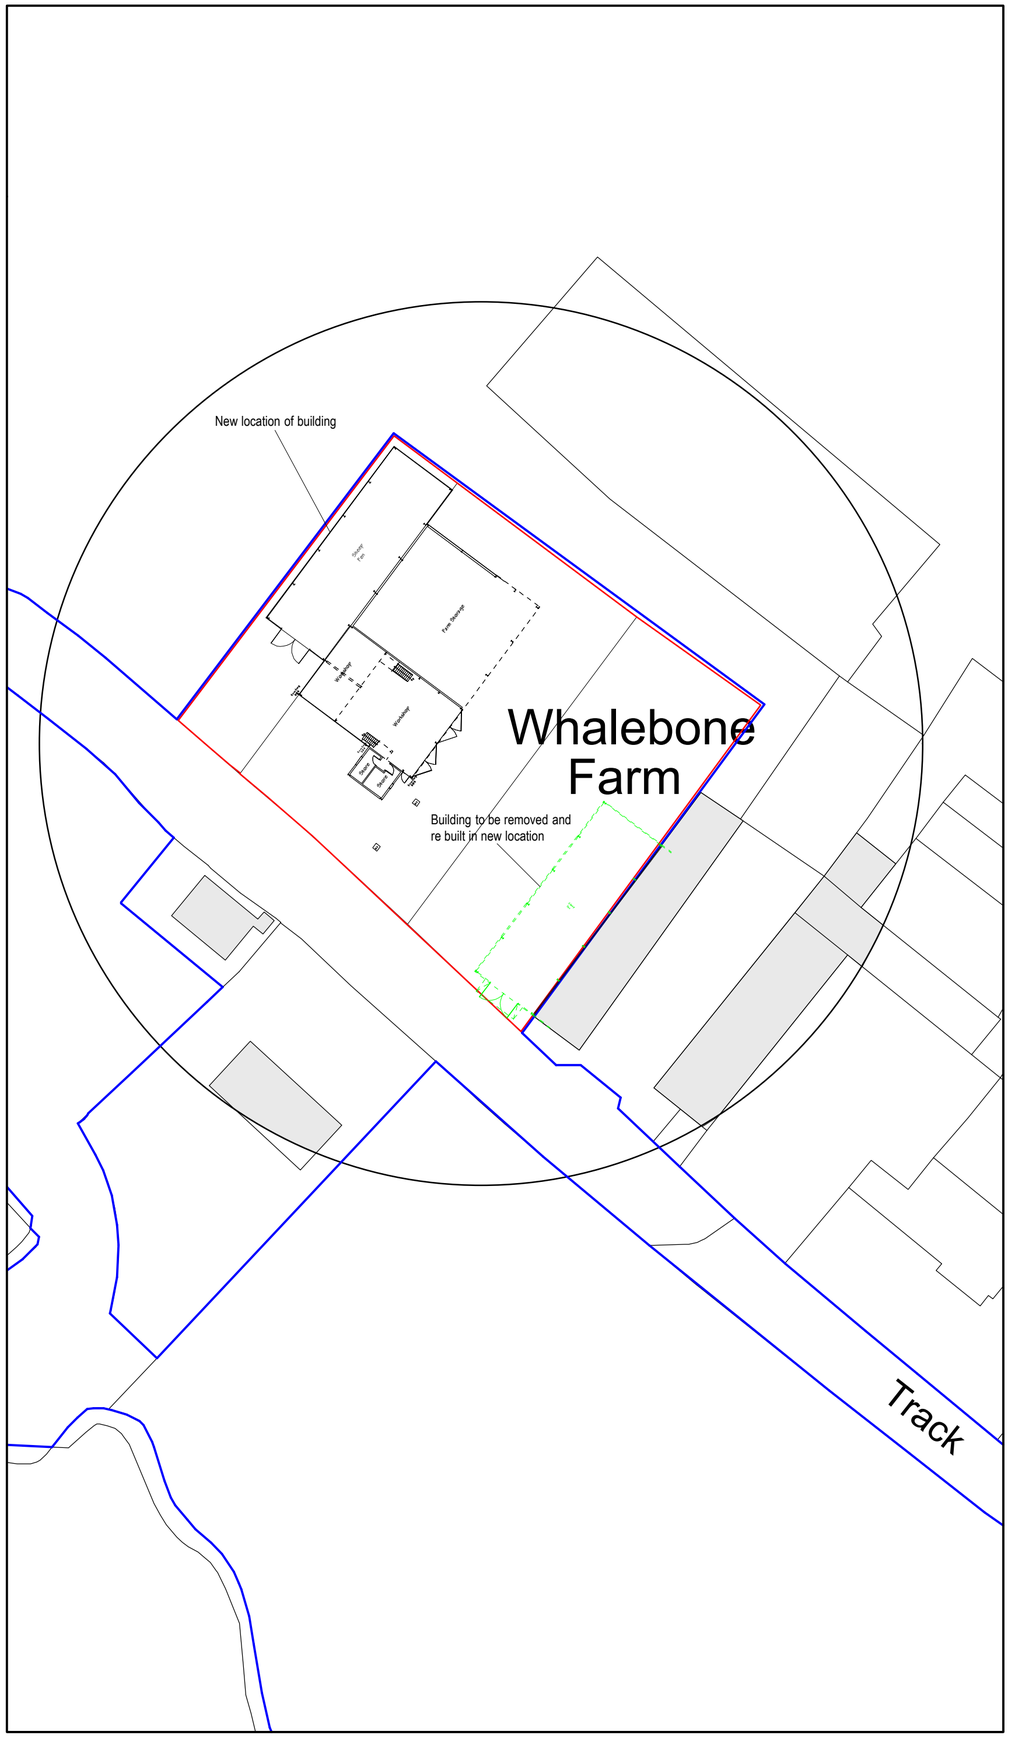


Site Plan 1:500

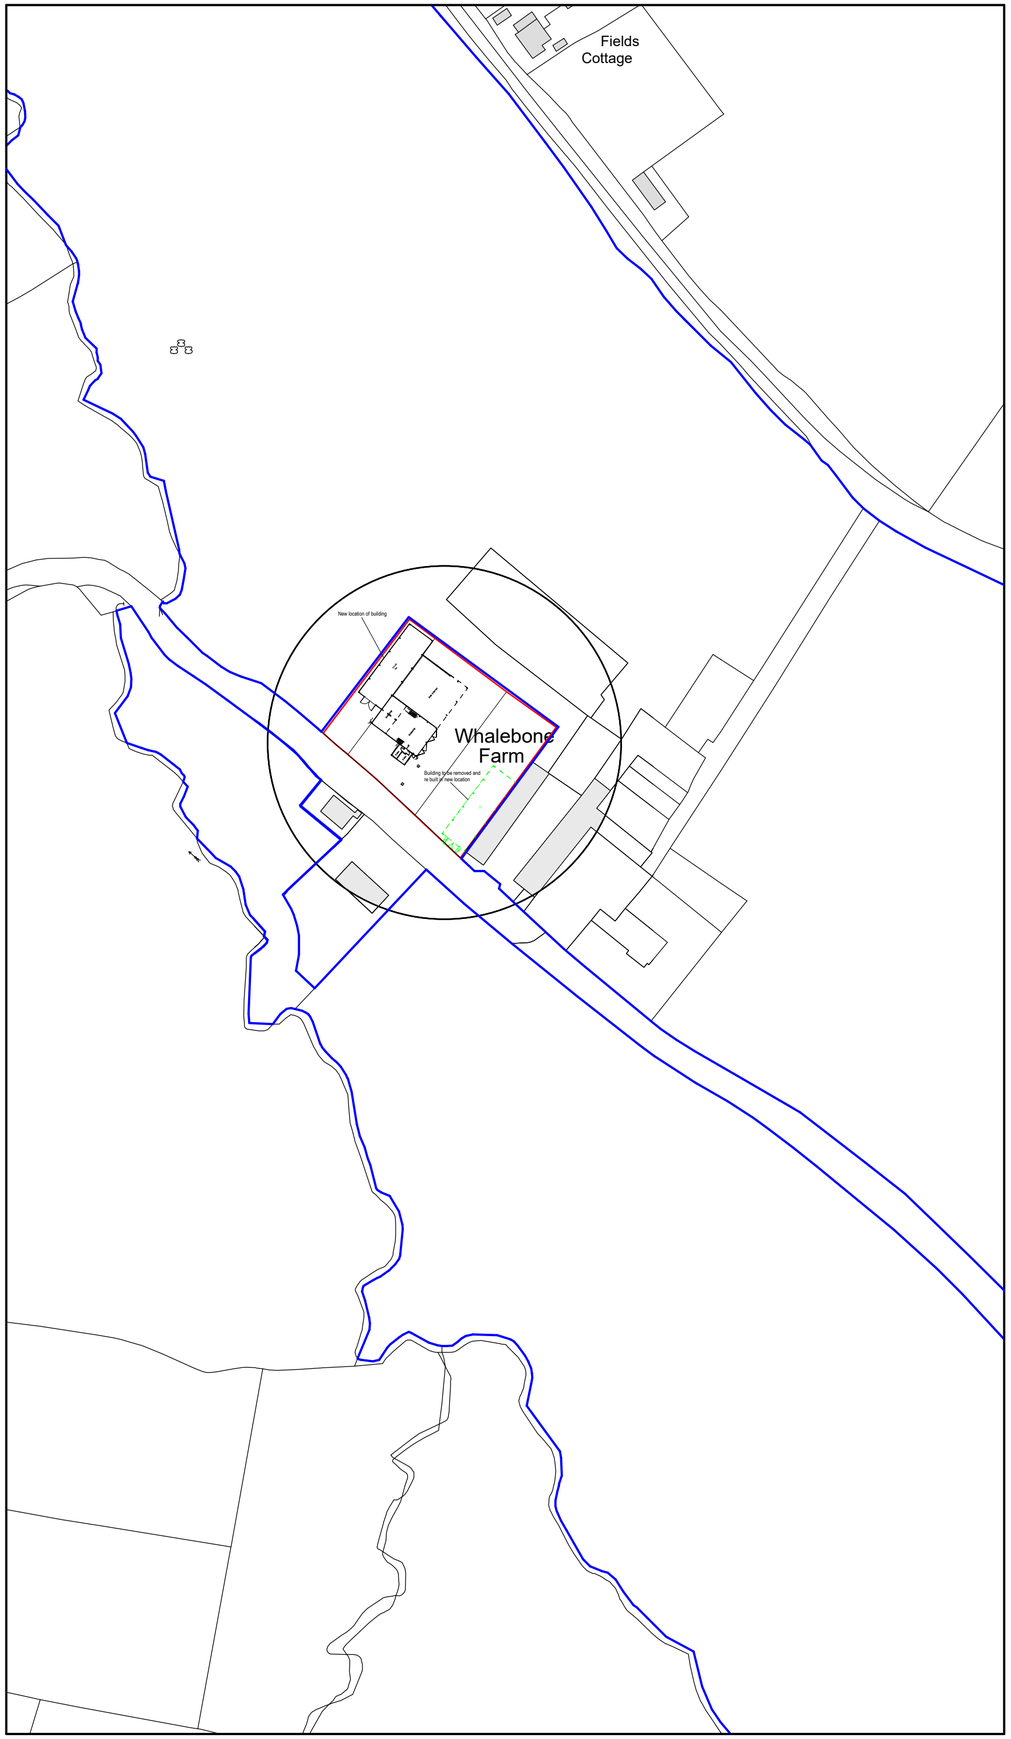

Location Plan 1:1250

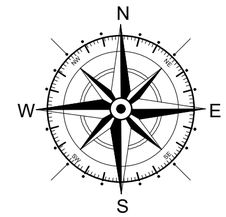

Key

- Surrounding Buildings
- Application Site
- Associated Land

Rev	Date	Detail	Initial

Project:
Proposed Alterations to, Whalebone House, Plassey Lane, Willington, Malpas, SY14 7LS

Title:	Scale: (A2)
Site & Location Plan	1:500 & 1:1250

Drawn By:	Date:
D.J.Edwards	April 2025
Drawing No:	Sheet:
C161/006	1 of 1

blueprint
architectural services
partner LABC
Office 3K4,
Redwither Business Tower,
Wrexham. LL13 9XT
Tel: 01978 356500
www.blueprintarchitectural.com
© copyright all rights reserved