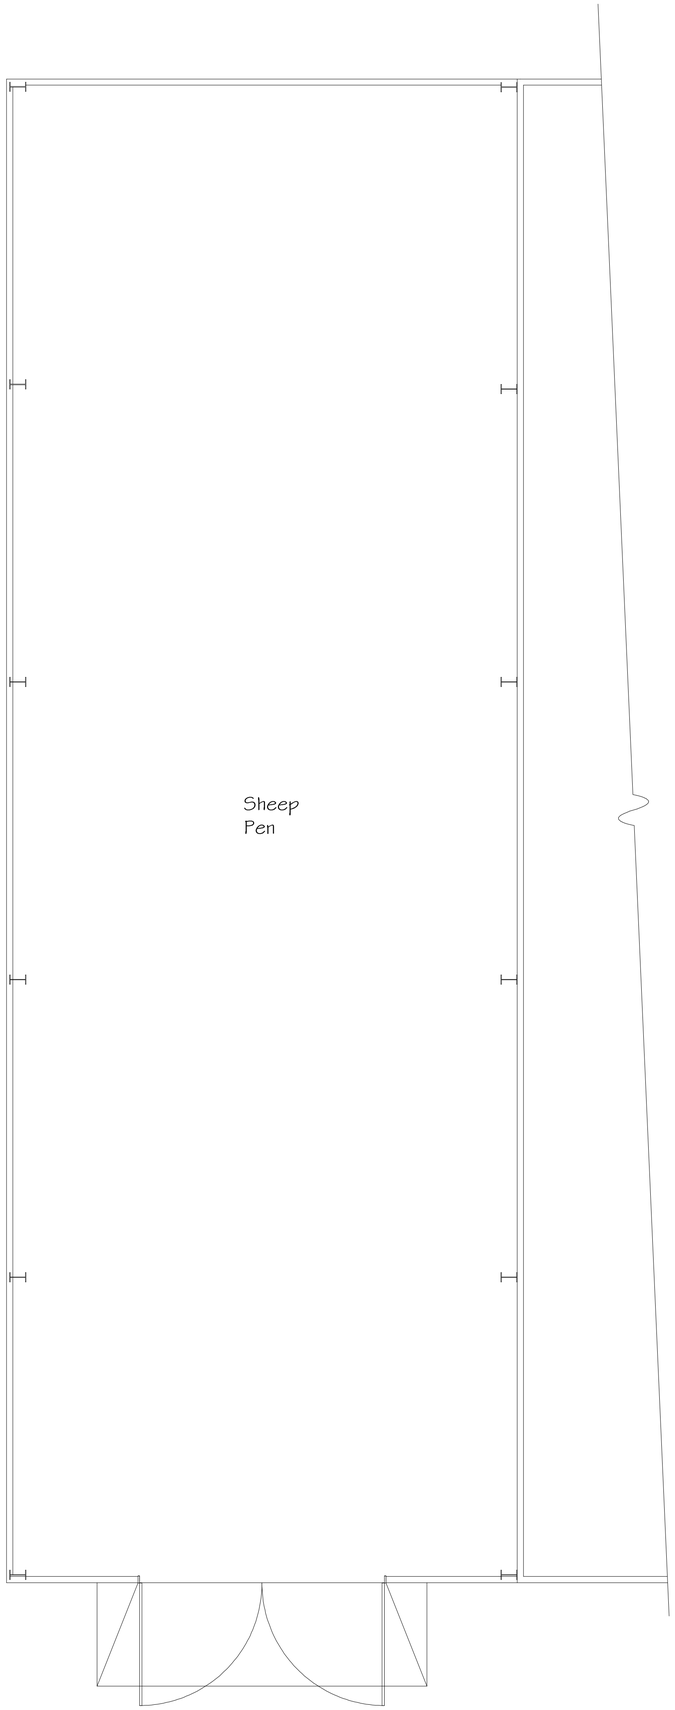
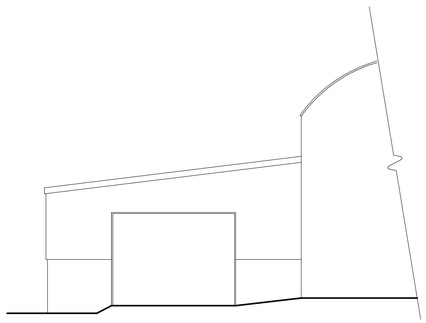
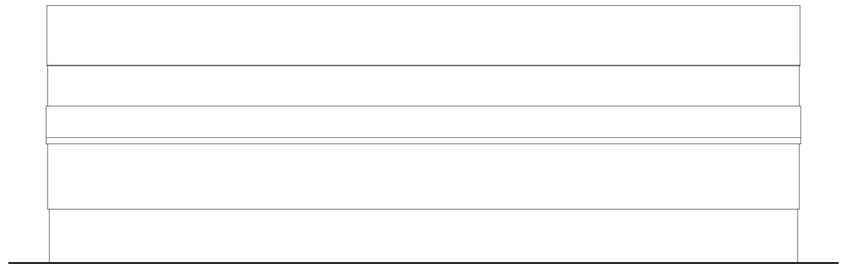


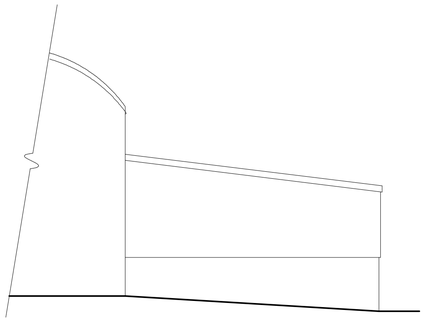

Floor Plan 1:50



Front Elevation 1:100



Side Elevation 1:100



Rear Elevation 1:100

| Rev | Date | Detail | Initial |
|---|---|---|---|
| | | | |

Project:
Proposed Alterations to,
Whalebone House,
Plassey Lane, Willington,
Malpas, SY14 7LS

| Title: | Scale: (A1) |
|---|---|
| Existing | 1:50 & 1:100 |

| Drawn By: | Date: |
|---|---|
| D.J.Edwards | March 2025 |

| Drawing No: | Sheet: |
|---|---|
| C161/001 | 1 of 1 |

blueprint
architectural services

partner LABC

Office 3K4,
Redwither Business Tower,
Wrexham. LL13 9XT
Tel: 01978 356500
www.blueprintarchitectural.com
© copyright all rights reserved