



Access Elevation 1:100

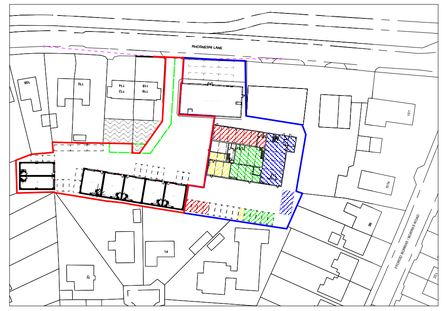

Location Plan 1:1250

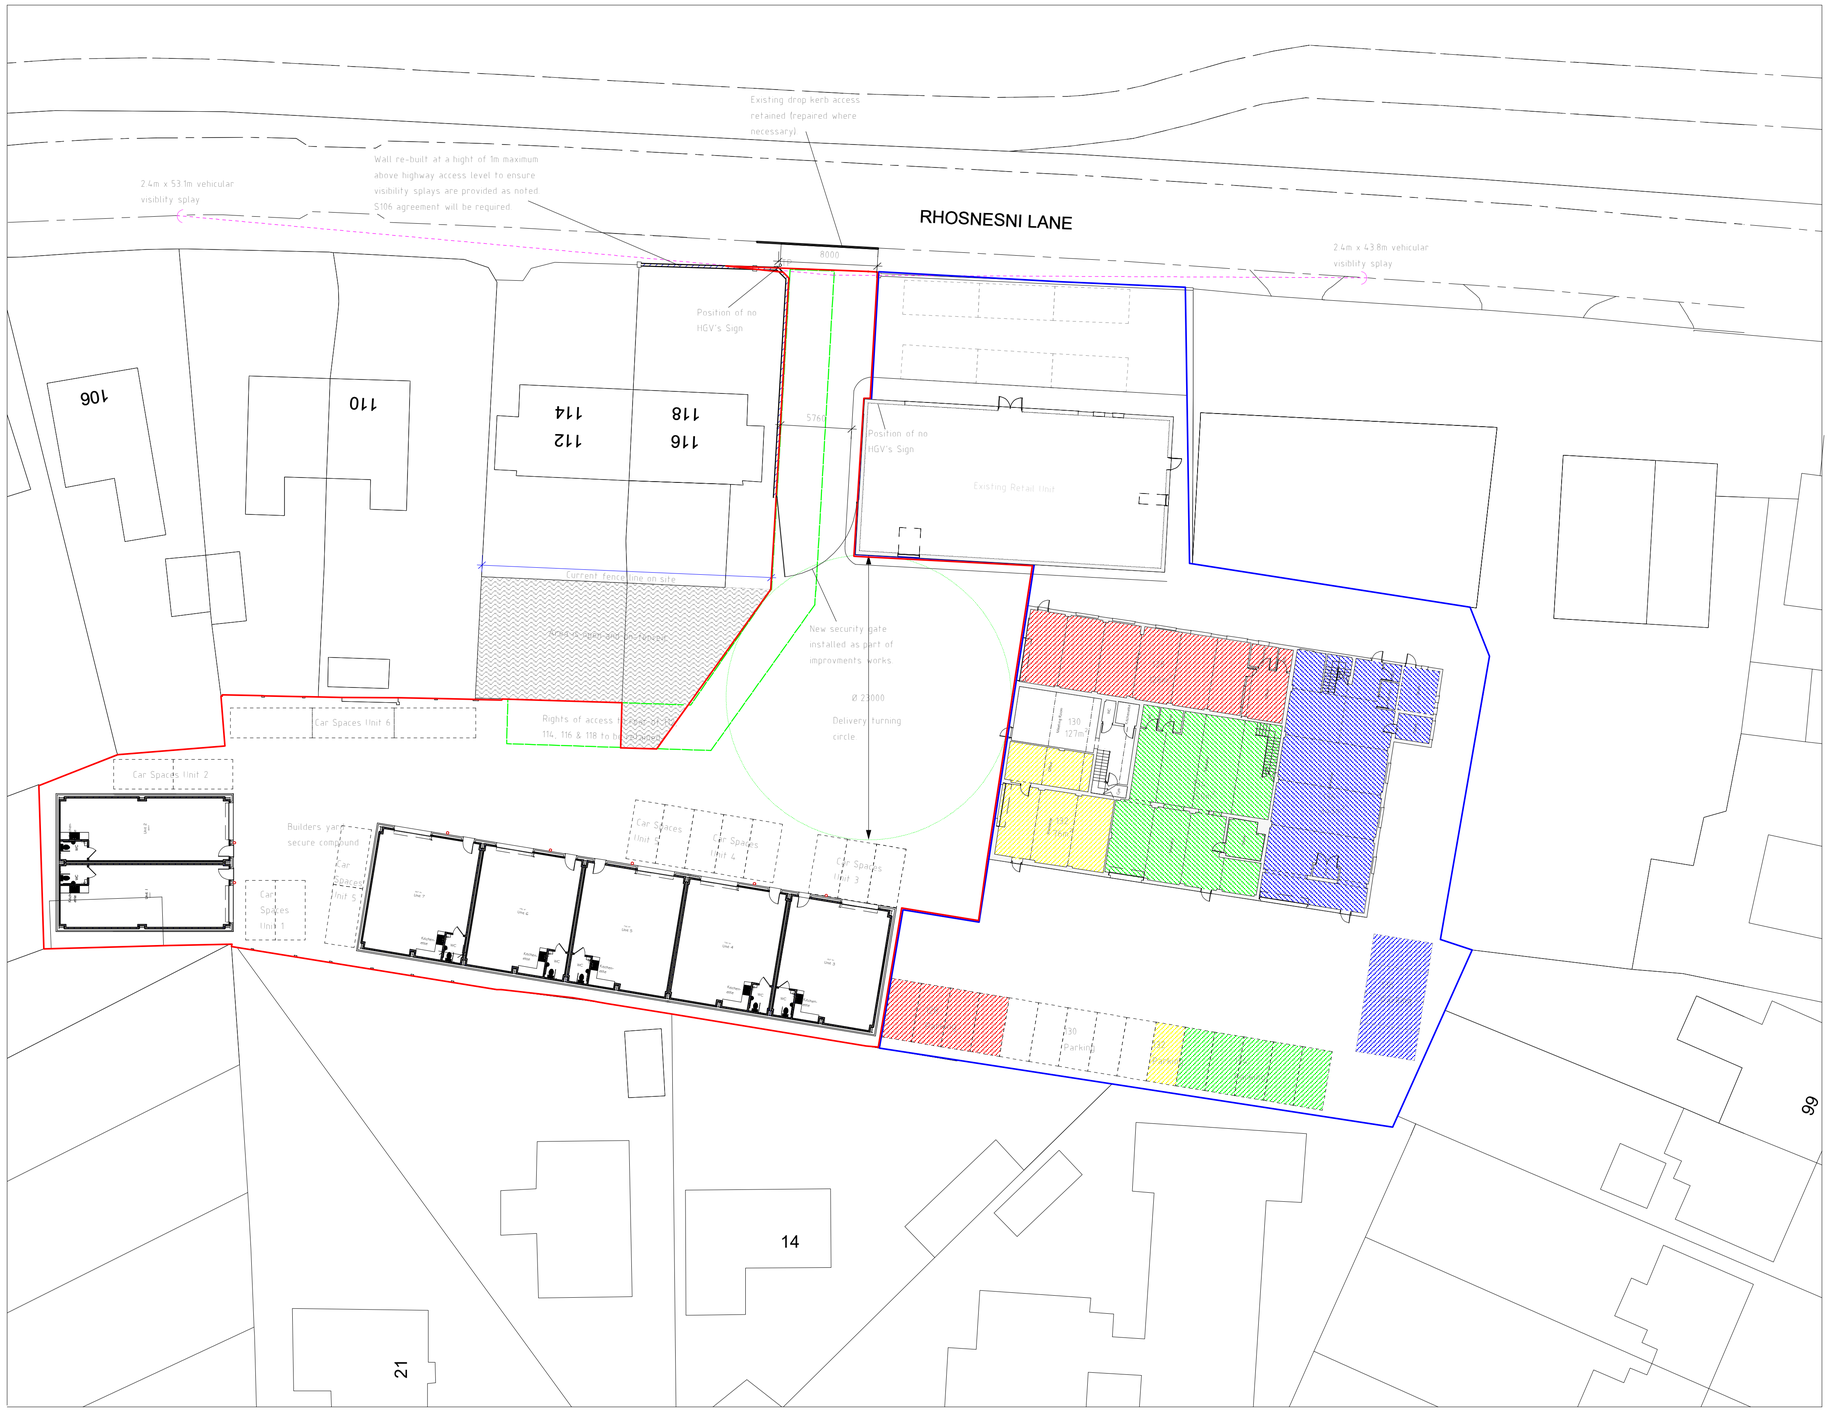

Site Plan 1:250

Key

External Lighting Outlets - To be maximum 2200 Lumens operated on PIR. Lighting outlets to also be emergency lights



Example of unit that could be installed:

Bright Source Emergency 30W LED Wallpack Fitting CCT - Photocell



Key

Application Site

Land Owned by Applicant

Rev	Date	Detail	Initial
G	07/23	Drop curb alterations	E.M.J
F	06/23	Swept Path Analysis	D.J.E
E	04/23	Access Improvements	D.J.E
D	03/23	Design Amends	D.J.E
C	09/22	Planning Amends	D.J.E
B	09/22	Planning Amends	D.J.E
A	07/22	Additional information supplied	D.J.E

Project:

Proposed Industrial Units at Land associated with 120 Rhosnesni Lane, Wrexham, LL12 7NB

Title: Planning: Site & Location Plan

Scale: (A1) 1:250 & 1:1250

Drawn By: D.J.Edwards

Date: Feb 2022

Drawing No: C139/006

Sheet: 1 of 2

blueprint architectural services

Office 3K4, Redwither Business Tower, Wrexham. LL13 9XT

Tel: 01978 356500

www.blueprintarchitectural.com