



EXISTING FRONT ELEVATION

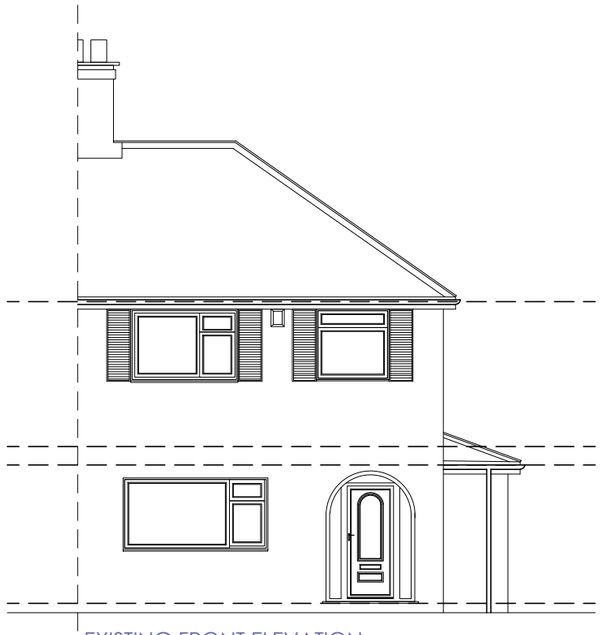

EXISTING REAR ELEVATION

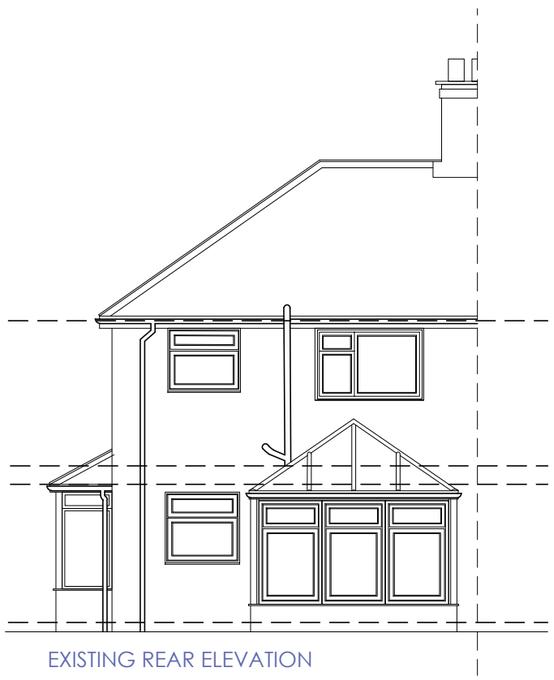

EXISTING SIDE ELEVATION

CLIENT: Beth & Liam Sklenar	SCALE: 1:100 @ A3
TITLE: Existing Elevations	DRAWN BY: PH
DRAWING REF: BLS.PD.02	DATE: 10.12.24

REV:	DESCRIPTION:	DATE: