
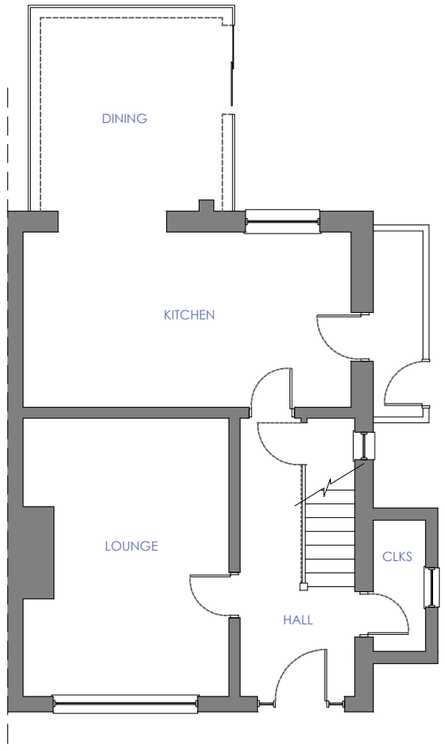


EXISTING GROUND FLOOR

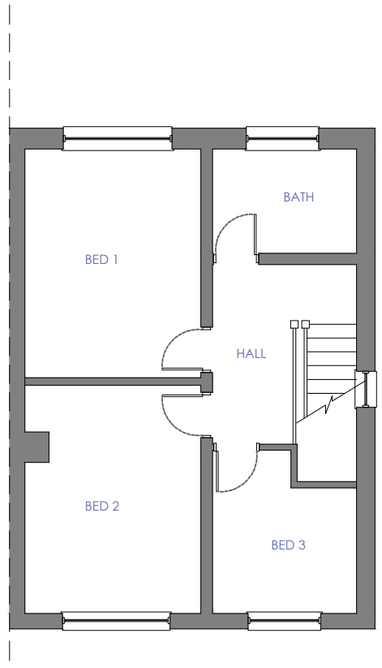

EXISTING FIRST FLOOR

CLIENT: Beth & Liam Sklenar	SCALE: 1:100 @ A3	REV: DESCRIPTION: DATE:
TITLE: Existing Floor Plans	DRAWN BY: PH	
DRAWING REF: BLS.PD.01	DATE: 10.12.24	