

KEY:

PROPOSED -

EXISTING -

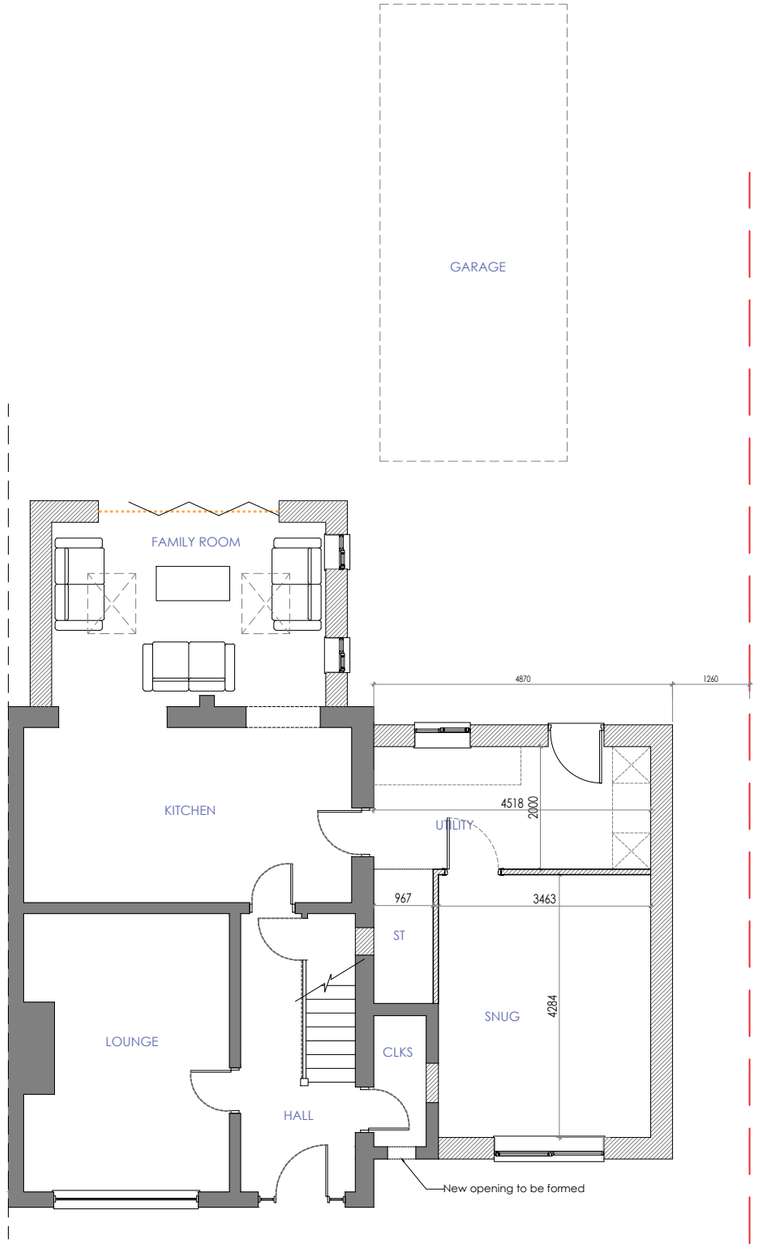

PROPOSED GROUND FLOOR

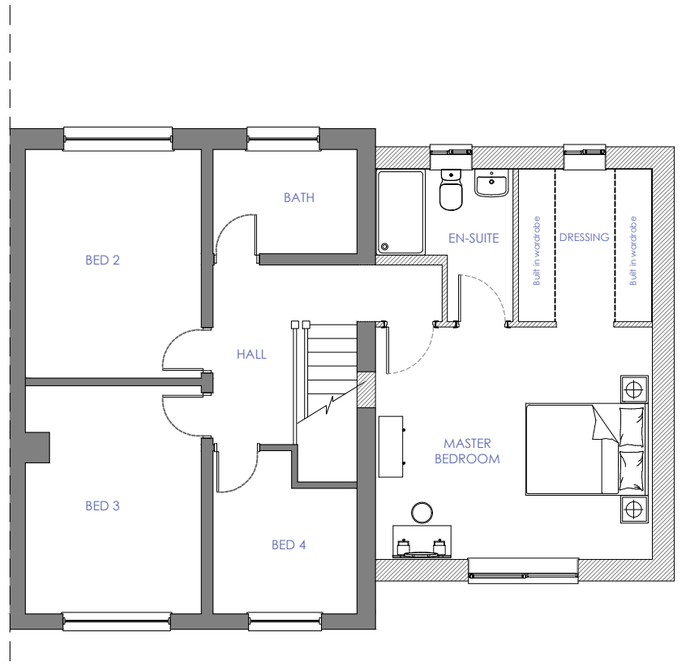

PROPOSED FIRST FLOOR

CLIENT: Beth & Liam Sklenar	SCALE: 1:100 @ A3
TITLE: Proposed Floor Plans	DRAWN BY: PH
DRAWING REF: BLS.PD.03	DATE: 09.12.24

REV:	DESCRIPTION:	DATE:
A	Plans amended	04.02.25
B	Plans amended	15.04.25