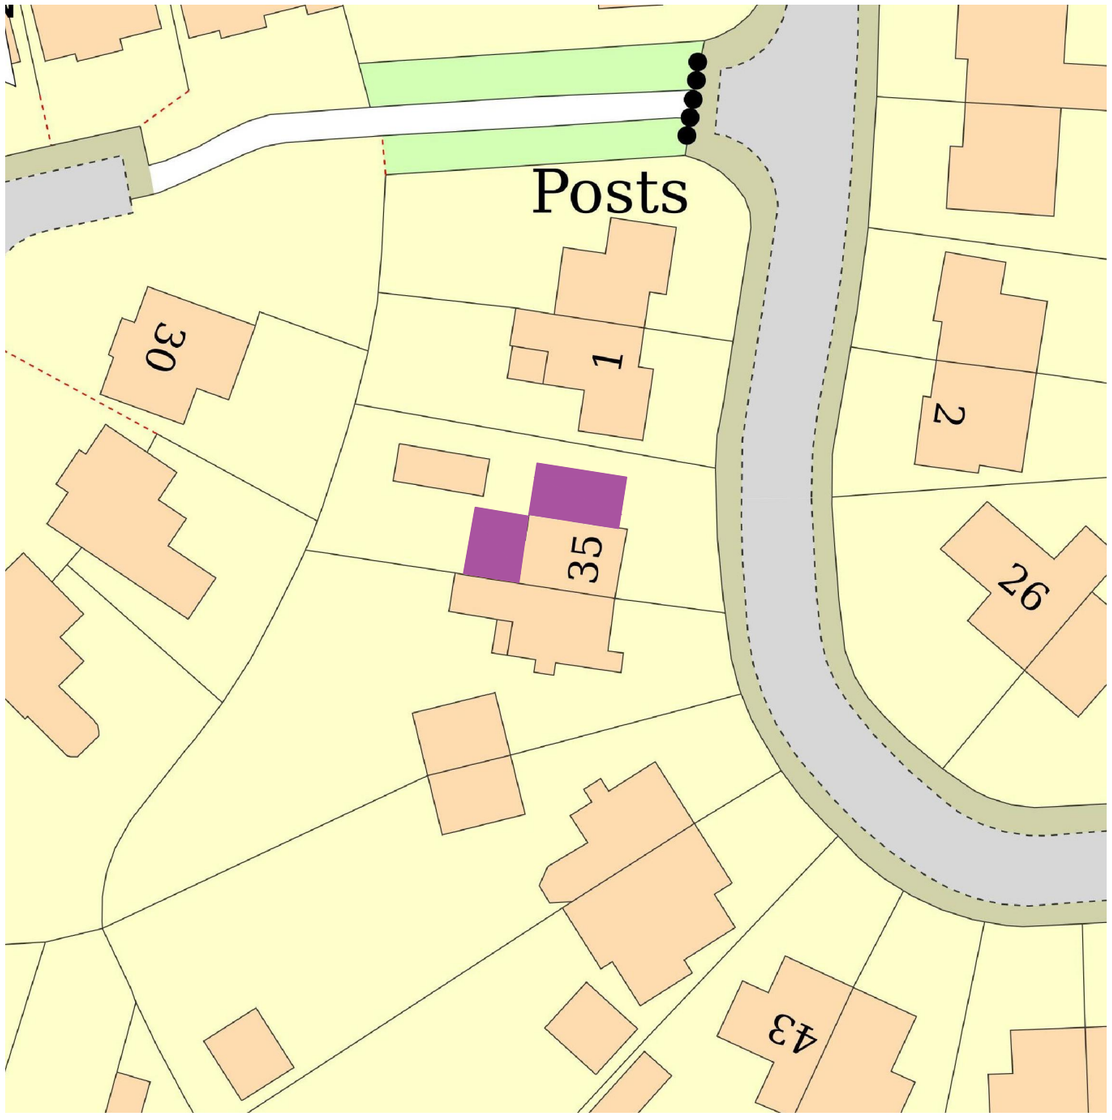


PROPOSED -

CLIENT: Beth and Liam Sklenar	SCALE: 1:500 @ A3
TITLE: Proposed Site Plan	DRAWN BY: PH
DRAWING REF:	DATE: 25.04.25

REV:	DESCRIPTION:	DATE: