
KEY:


PROPOSED -

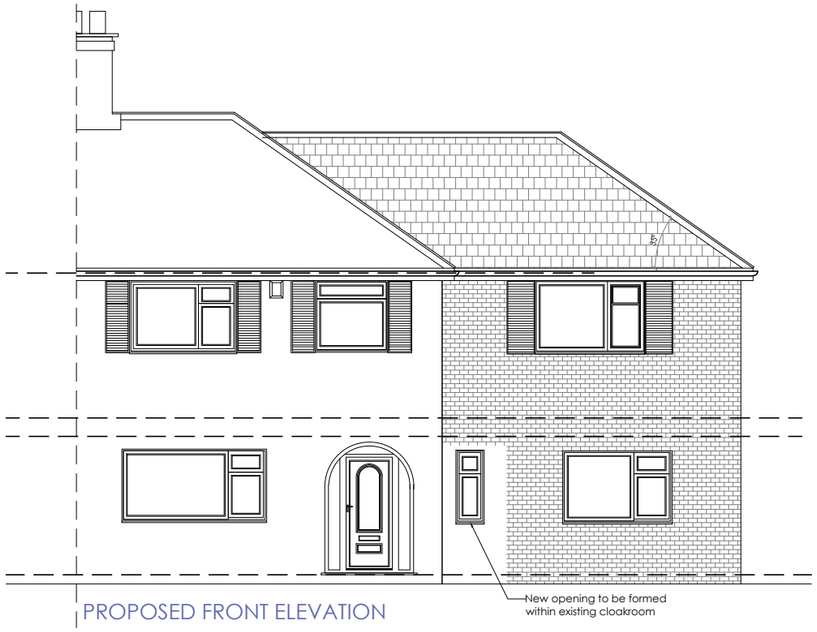

PROPOSED FRONT ELEVATION



PROPOSED REAR ELEVATION

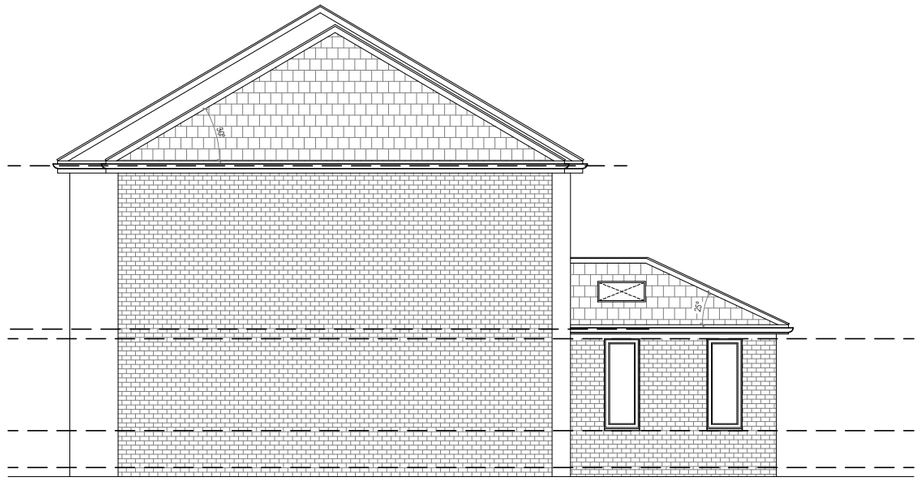

PROPOSED SIDE ELEVATION

CLIENT: Beth & Liam Sklenar	SCALE: 1:100 @ A3
TITLE: Proposed Elevations	DRAWN BY: PH
DRAWING REF: BLS.PD.04	DATE: 09.12.24

REV:	DESCRIPTION:	DATE:
A	Plans amended	04.02.25
B	Plans amended	15.04.25