



Proposed Site Section
Scale 1:100

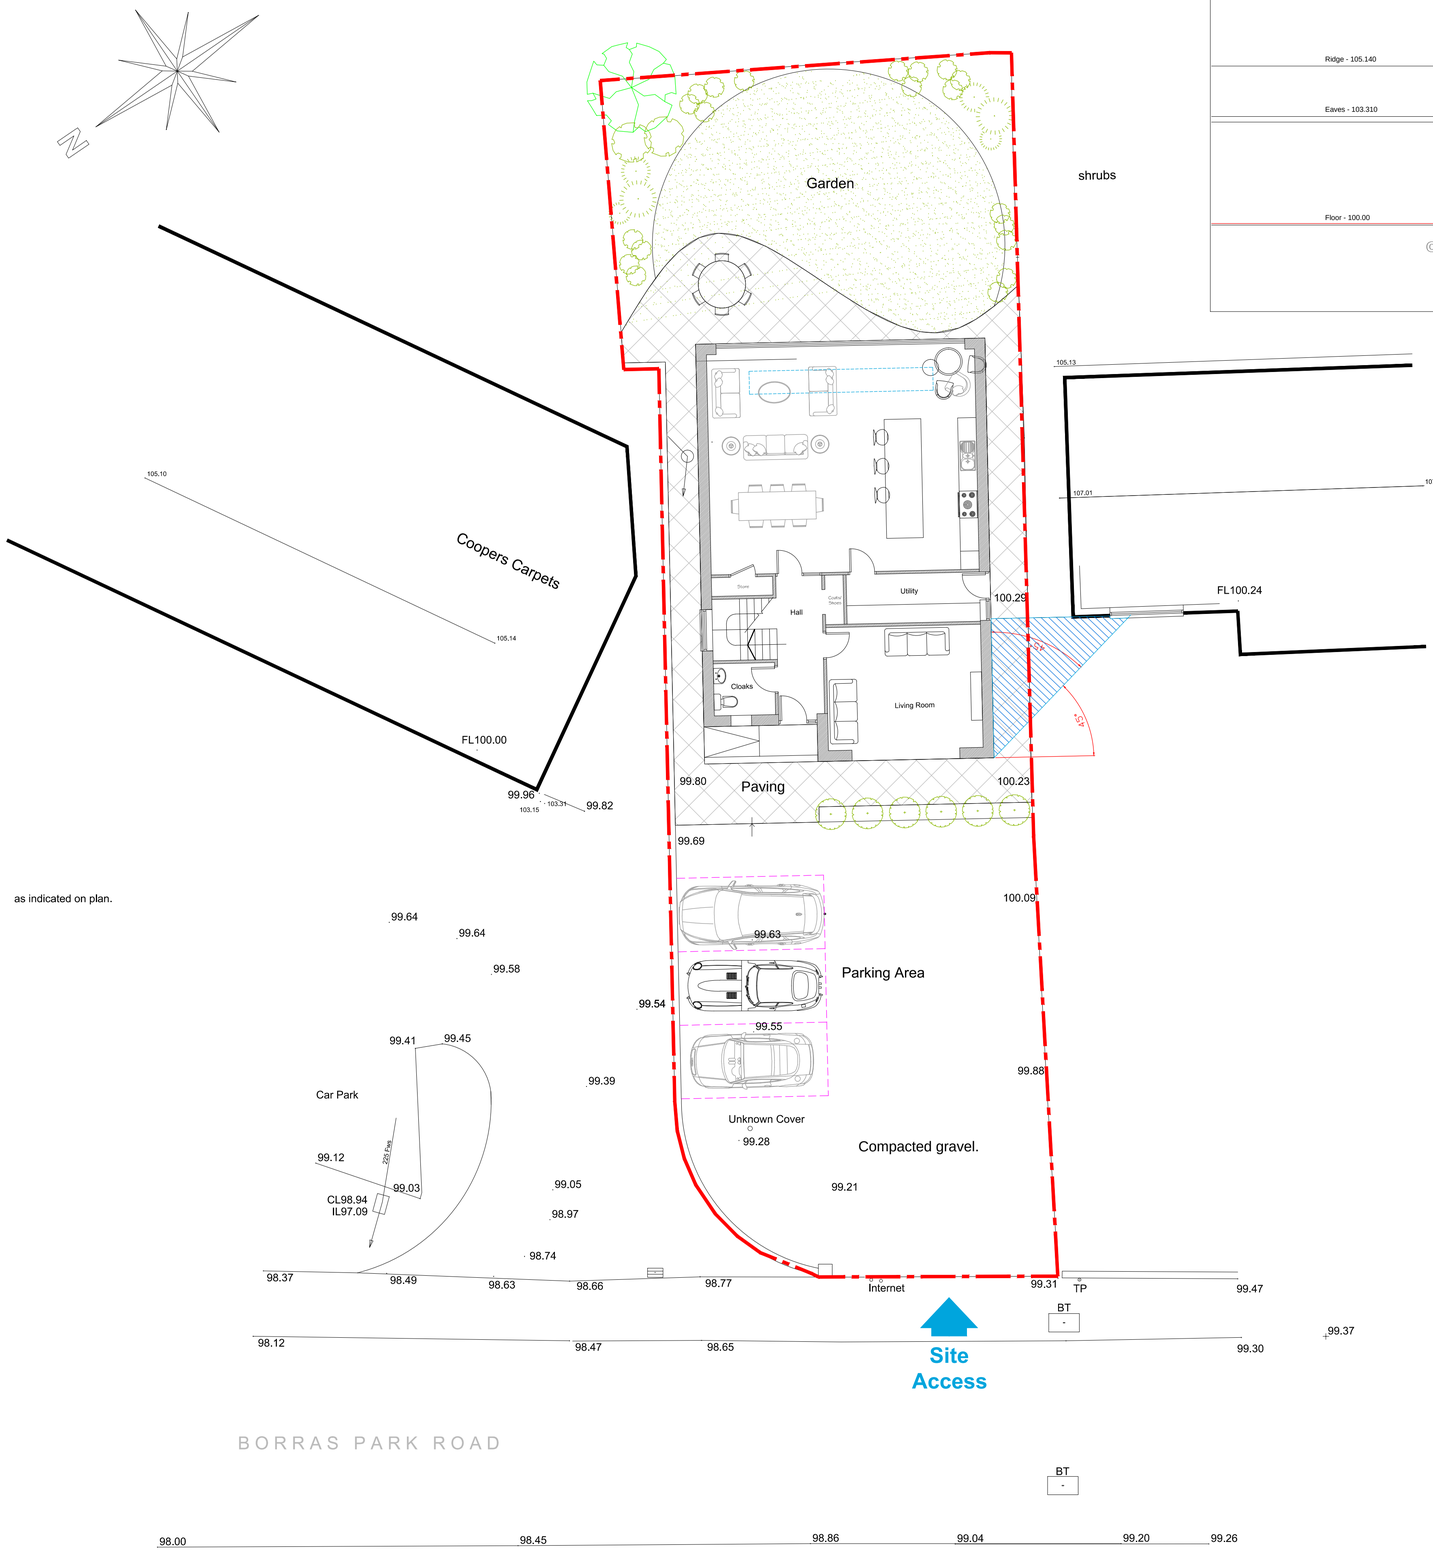

as indicated on plan.

PROPOSED SITE PLAN
Scale 1:100

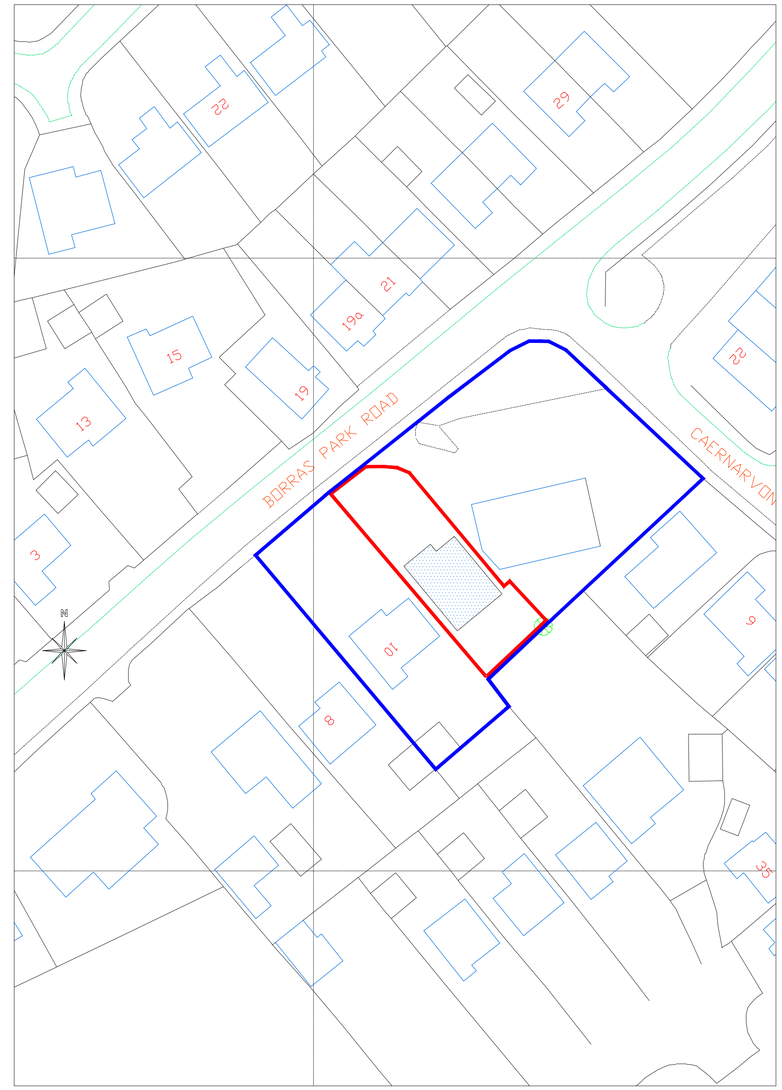

Proposed Block Plan
Scale 1:500

cad
CULLIS+ARCHITECTURAL+DESIGN
partner LABC
25 Sunningdale Close
Wrexham
North Wales
LL13 9QU
T 01978 264376
M 07791 480768
E ajones540@btinternet.com

Client: Mr. & Mrs. Koumas.

Drawing Title: Proposed Site Plan.

Job Title: New Dwelling to Borras Park Road, Wxm, Adjacent to Coopers Carpets.

Date:	Scale:	Rev:	Drg No:
March 2020	1:100 at A1		PD186/04