




Front elevation 1:100

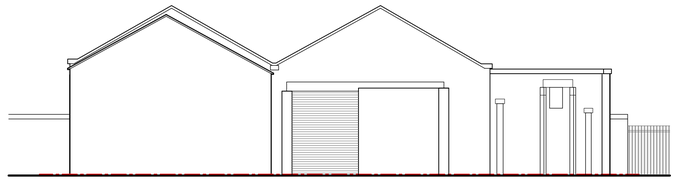


Side-01 elevation 1:100

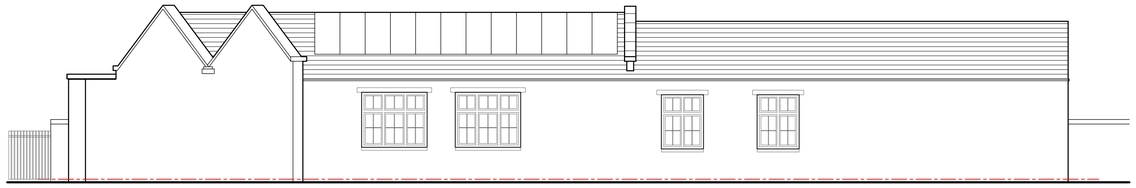

Rear elevation 1:100

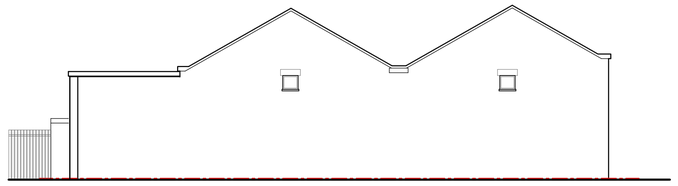

Side-02 elevation 1:100

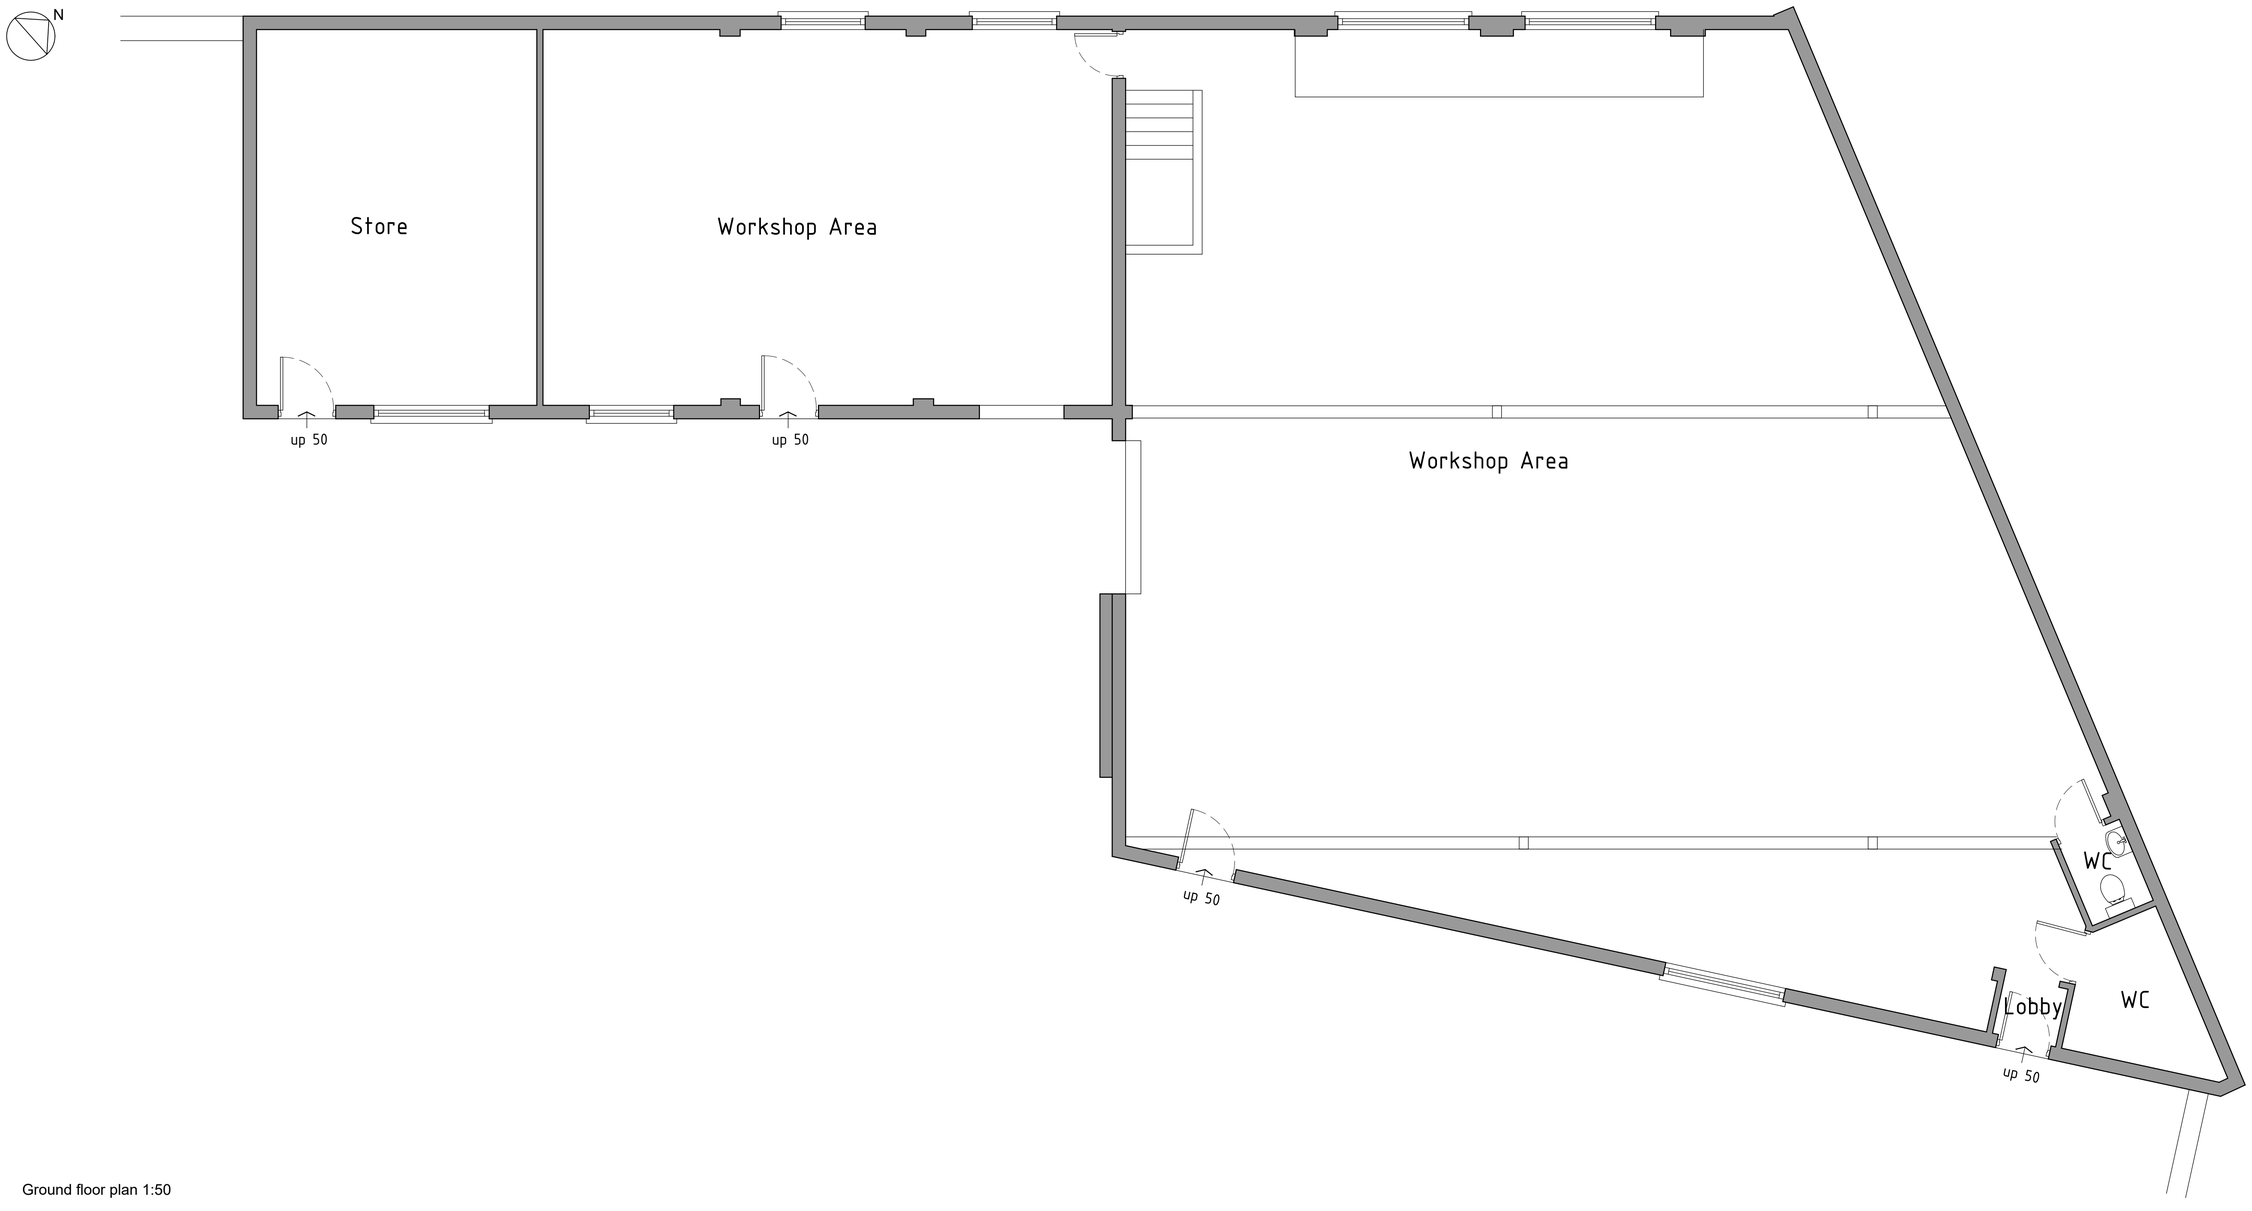

Ground floor plan 1:50

As Existing

HDS ARCHITECTURAL SERVICES
HDS Architectural Services, The Foundry,
15 Yorke Street, Wrexham
LL13 8LW
Tel (01978) 345250
www.hdsarchitectural.co.uk

Project;
Wheatsheaf Workshops, High Street, Rhosymedre, Cefn-Mawr, Wrexham, LL14 3YE

Title;	**Scale (A1);**
01- Outbuilding As Existing floor plans and Elevations	1:50/100
Dwg No;	**Date;**
WWW/PD/01	01.07.24

Revision;