


Site Plan 1:250

KEY

Existing concrete post and timber panel fencing to remain as existing. Image below indicating existing fencing to remain on site.

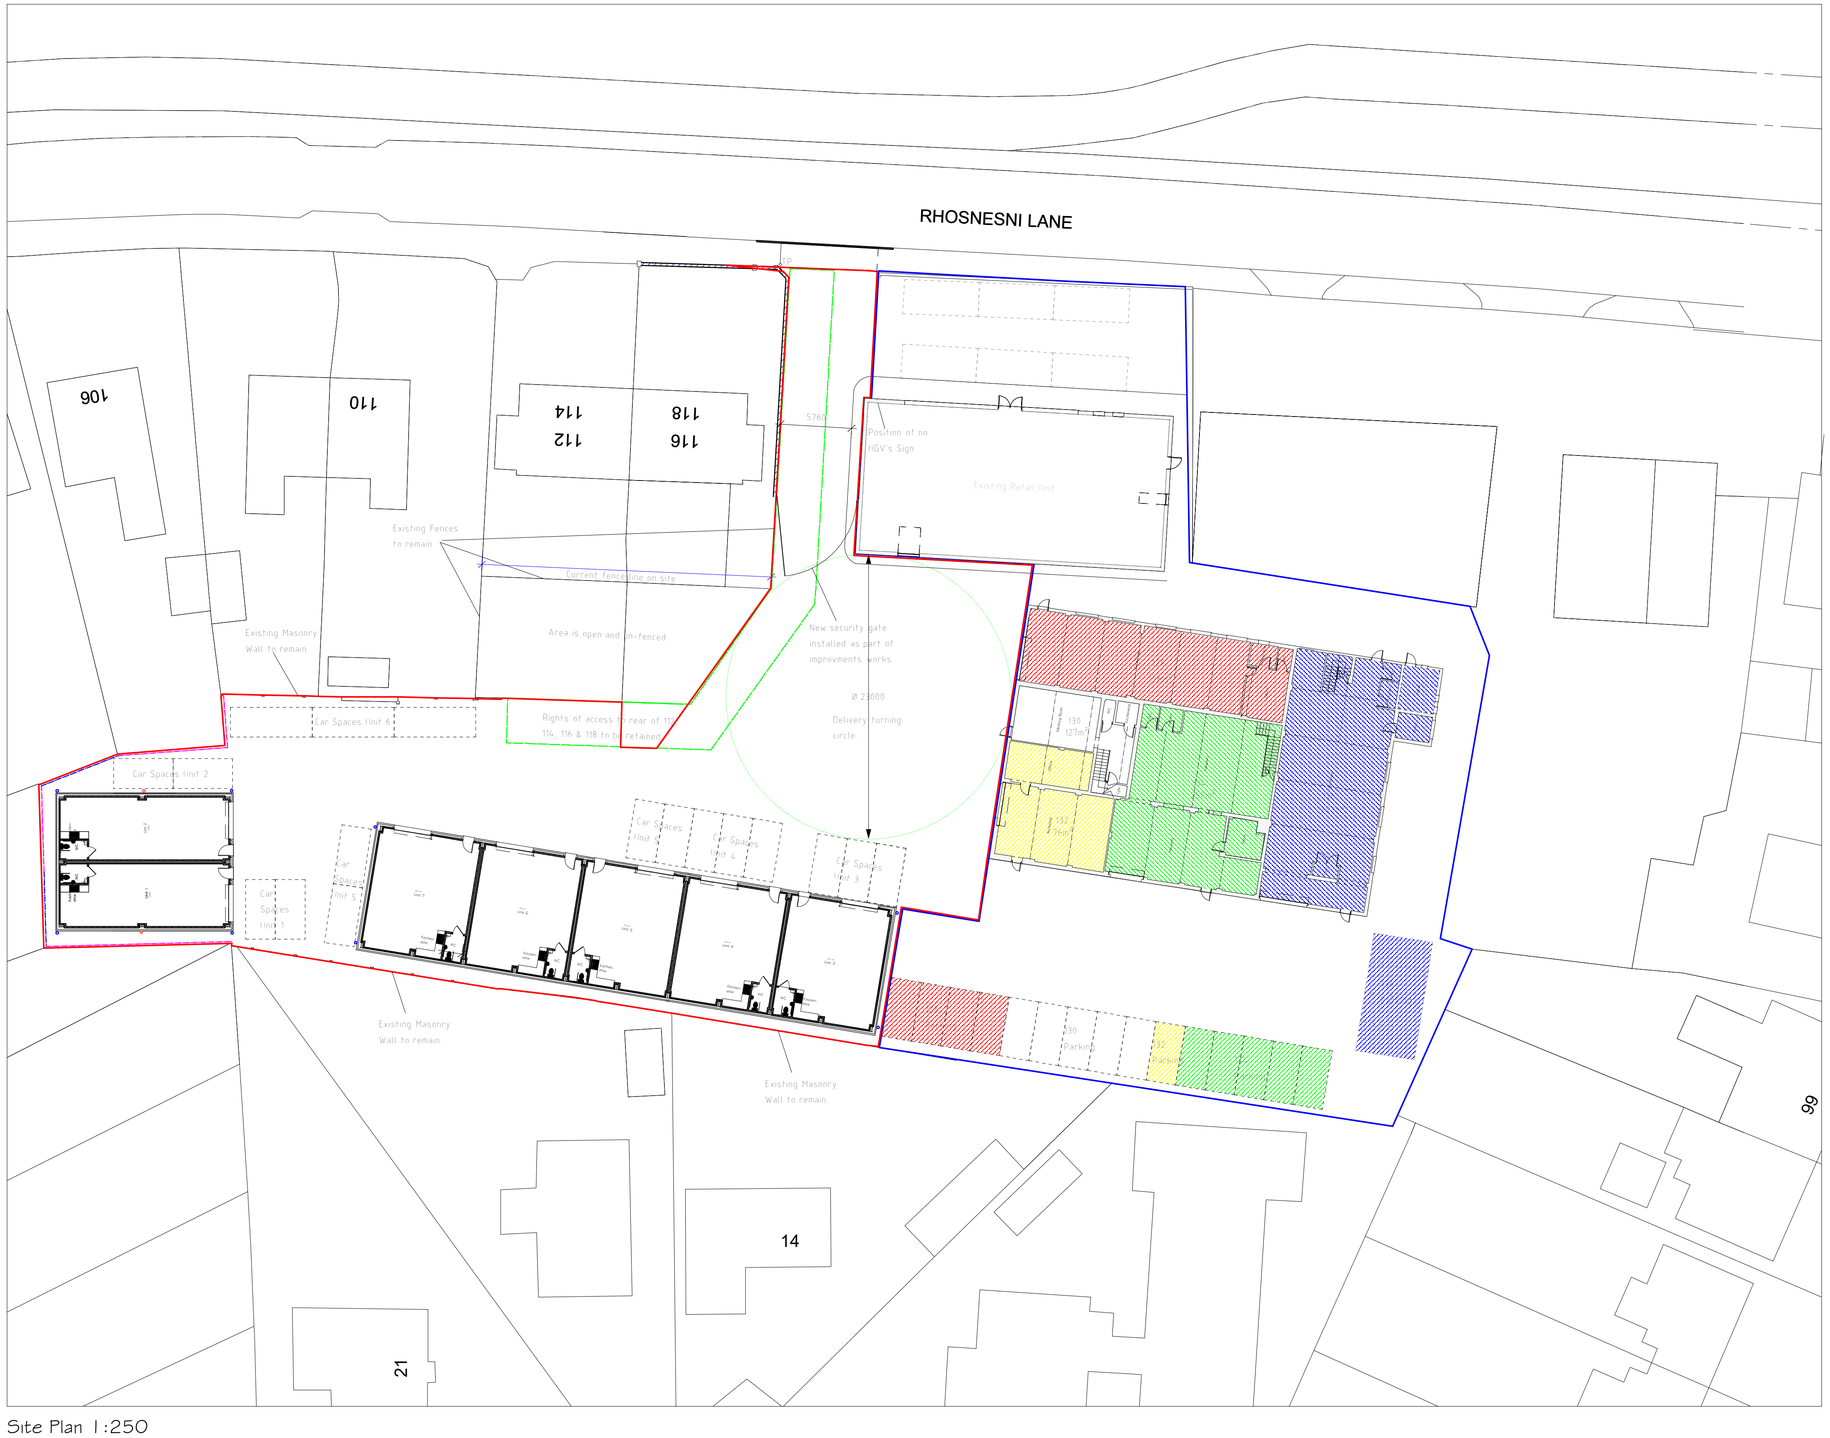

New concrete post and timber panel fencing, 300mm concrete kick boards and 1.8m high timber panels.



Schwegler 1SP Sparrow terrace box to be installed prior to completion of development in positions as indicated.



Schwegler 1 Bat Box to be installed prior to completion of development in positions as indicated.



Rev	Date	Detail	Initial

Project:

Proposed Industrial Units at Land associated with 120 Rhosnesni Lane, Wrexham, LL12 7NB

Title:	Scale: (A1)
Planning: Boundary Treatments	1:250 & 1:1250

Drawn By:	Date:
D.J.Edwards	April 2024
Drawing No:	Sheet:
C139/007	1 of 1

blueprint architectural services

partner LABC

Office 3K4,
Redwither Business Tower,
Wrexham. LL13 9XT
Tel: 01978 356500
www.blueprintarchitectural.com