

Architects Copyright ©


BRAMCOTE, MARFORD.

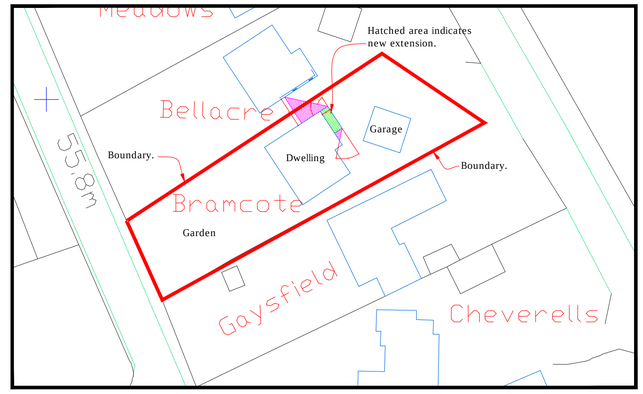

Site Plan
Scale 1:500

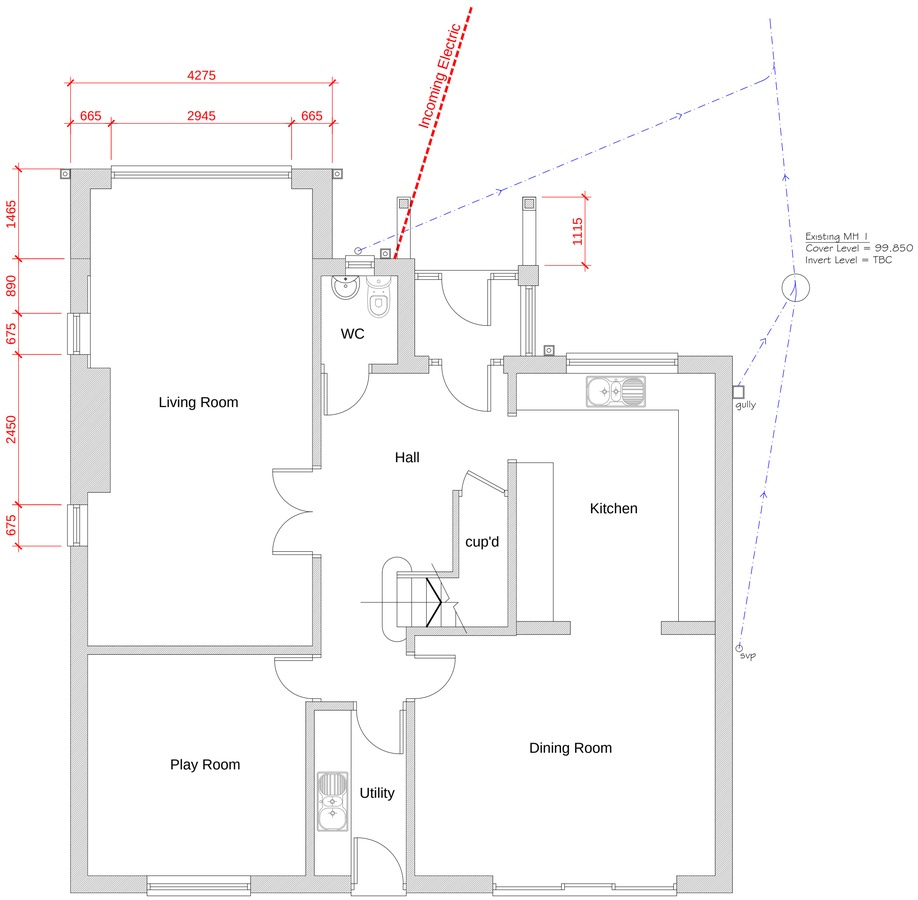

Proposed Ground Floor Plan
1:50

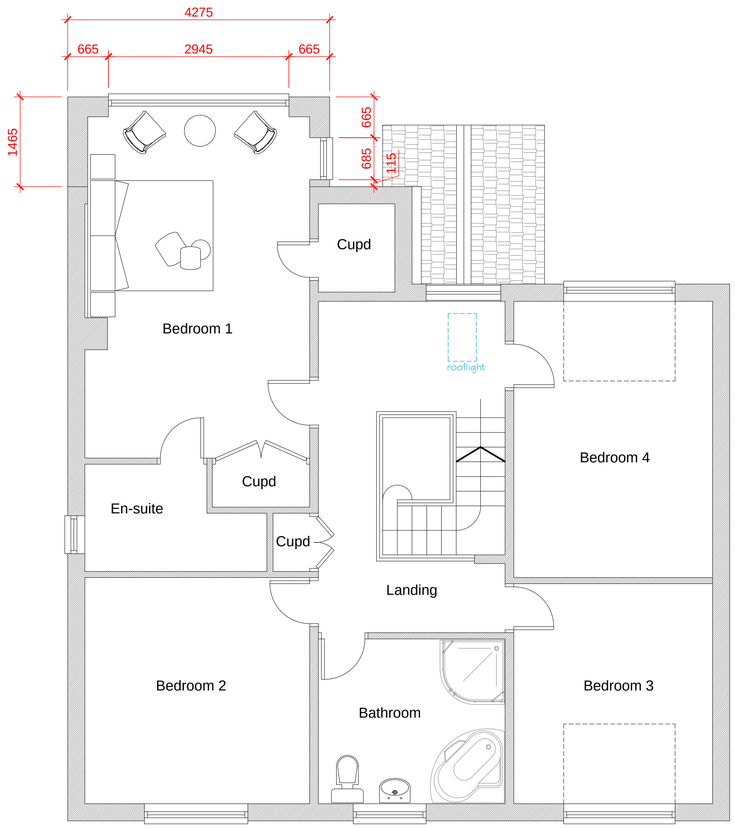

Proposed First Floor Plan
1:50

cad
CULLIS•ARCHITECTURAL•DESIGN
partner LABC
25 Sunningdale Close
Wrexham
North Wales
LL13 9QU
T 01978 264376
M 07791 480768
E ajones540@btinternet.com

Client: Mr & Mrs Hunt.

Drawing Title: Proposed Plans & Location Plan

Job Title: Proposed Alterations to Bramcote, Hosely Lane, Wrexham.

Date:	Scale:	Rev:	Drg No:
March 2025	1:500 & 1:50 at A1		PD312/03