

Architects Copyright ©

BRAMCOTE, MARFORD.


NB
Dimensions for quoting purposes only.
All glazing to be site measured prior to ordering.

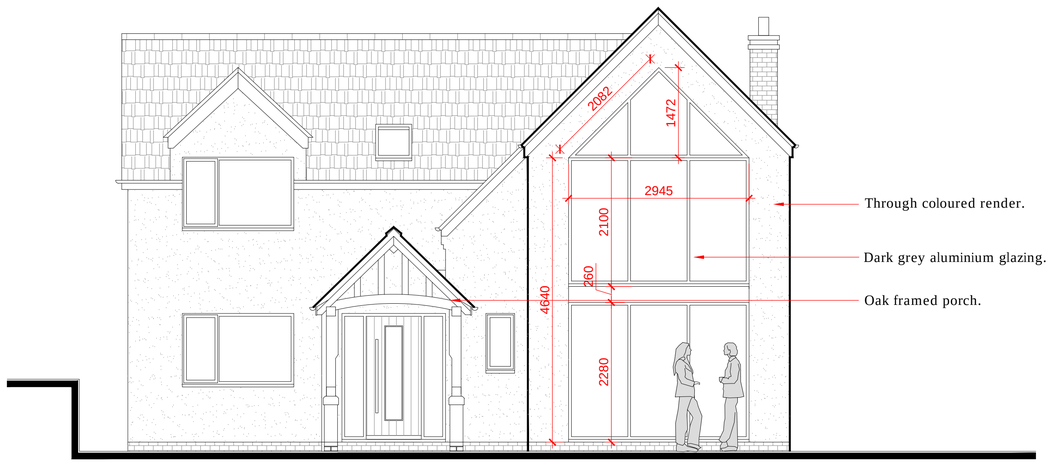


Proposed Front Elevation
1:50

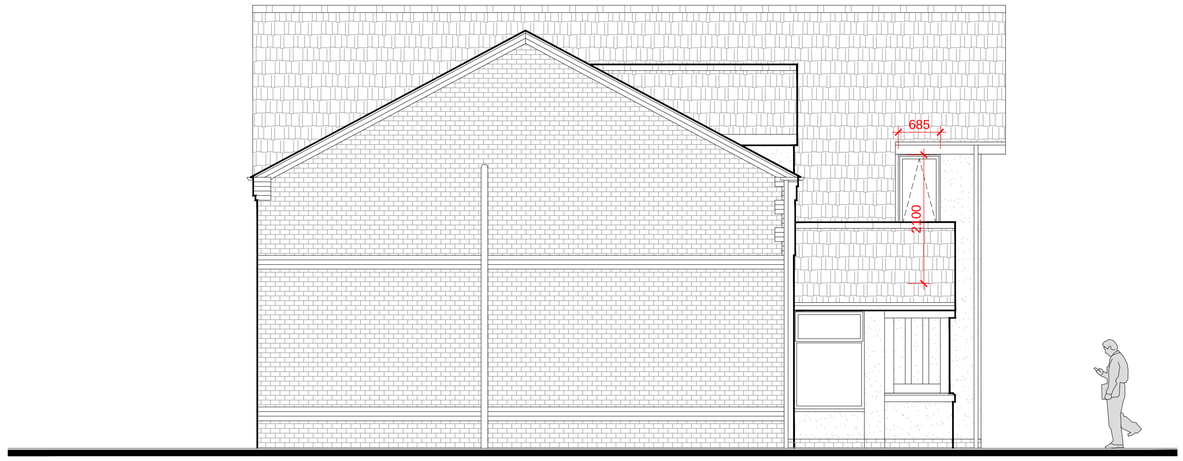

Proposed Side Elevation
1:50

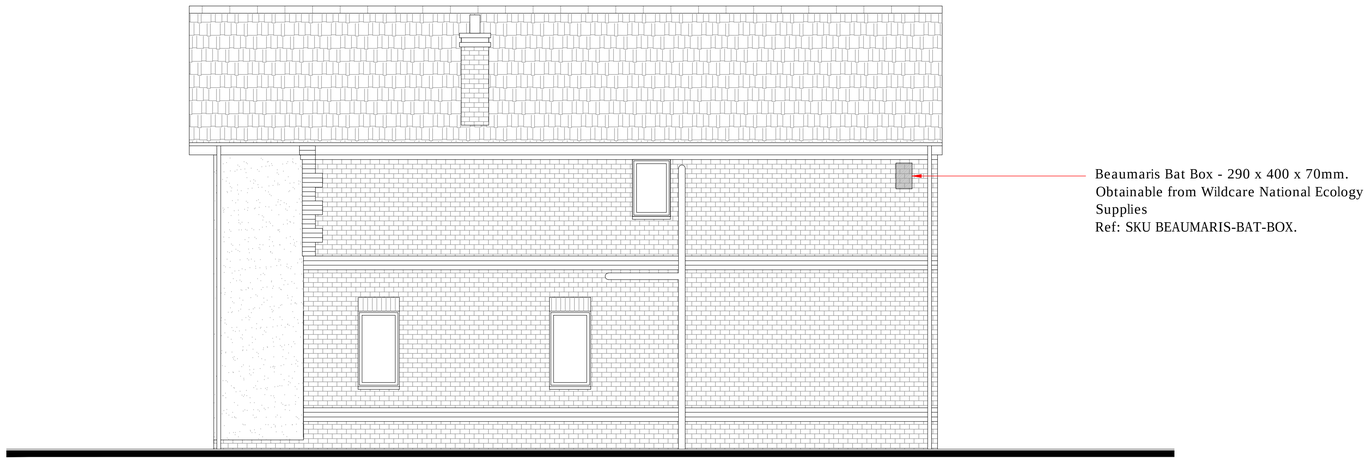

Proposed Side Elevation
1:50

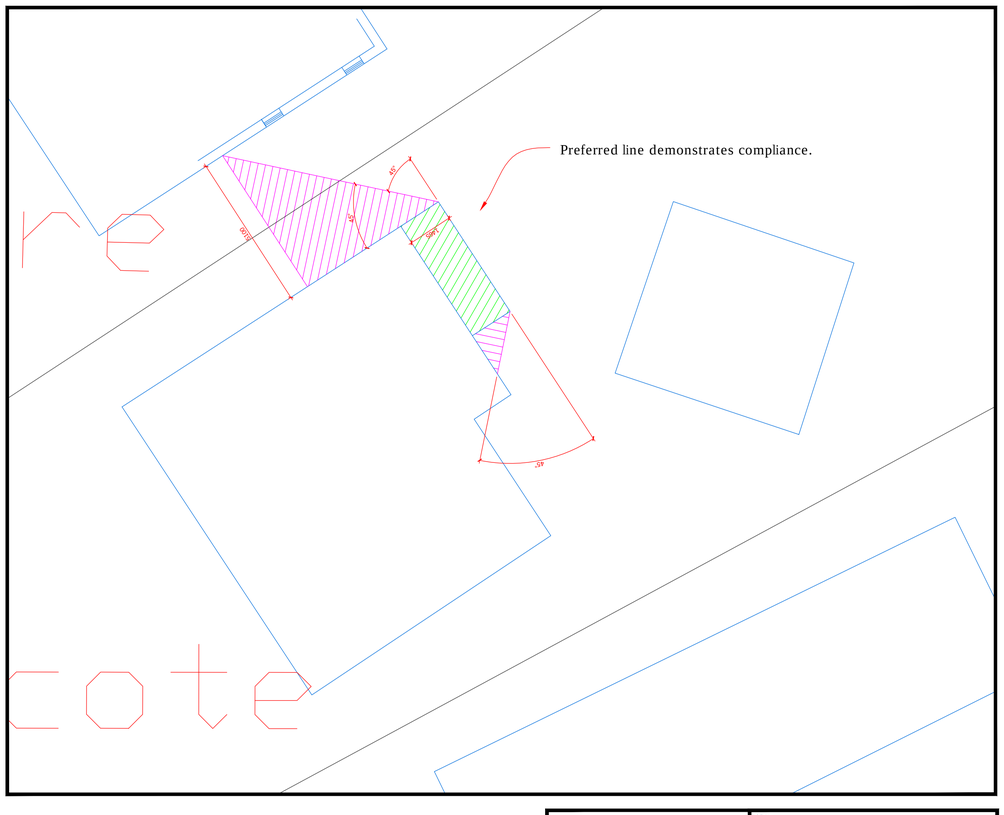

45 degree Plan
Scale 1:200

cad
CULLIS•ARCHITECTURAL•DESIGN
partner LABC
25 Sunningdale Close
Wrexham
North Wales
LL13 9QU
T 01978 264376
M 07791 480768
E ajones540@btinternet.com

Client: Mr & Mrs Hunt.

Drawing Title: Proposed Elevations.

Job Title: Proposed Alterations to Bramcote, Hosely Lane, Wrexham.

Date:	Scale:	Rev:	Drg No:
March 2025	1:50 at A1		PD312/04