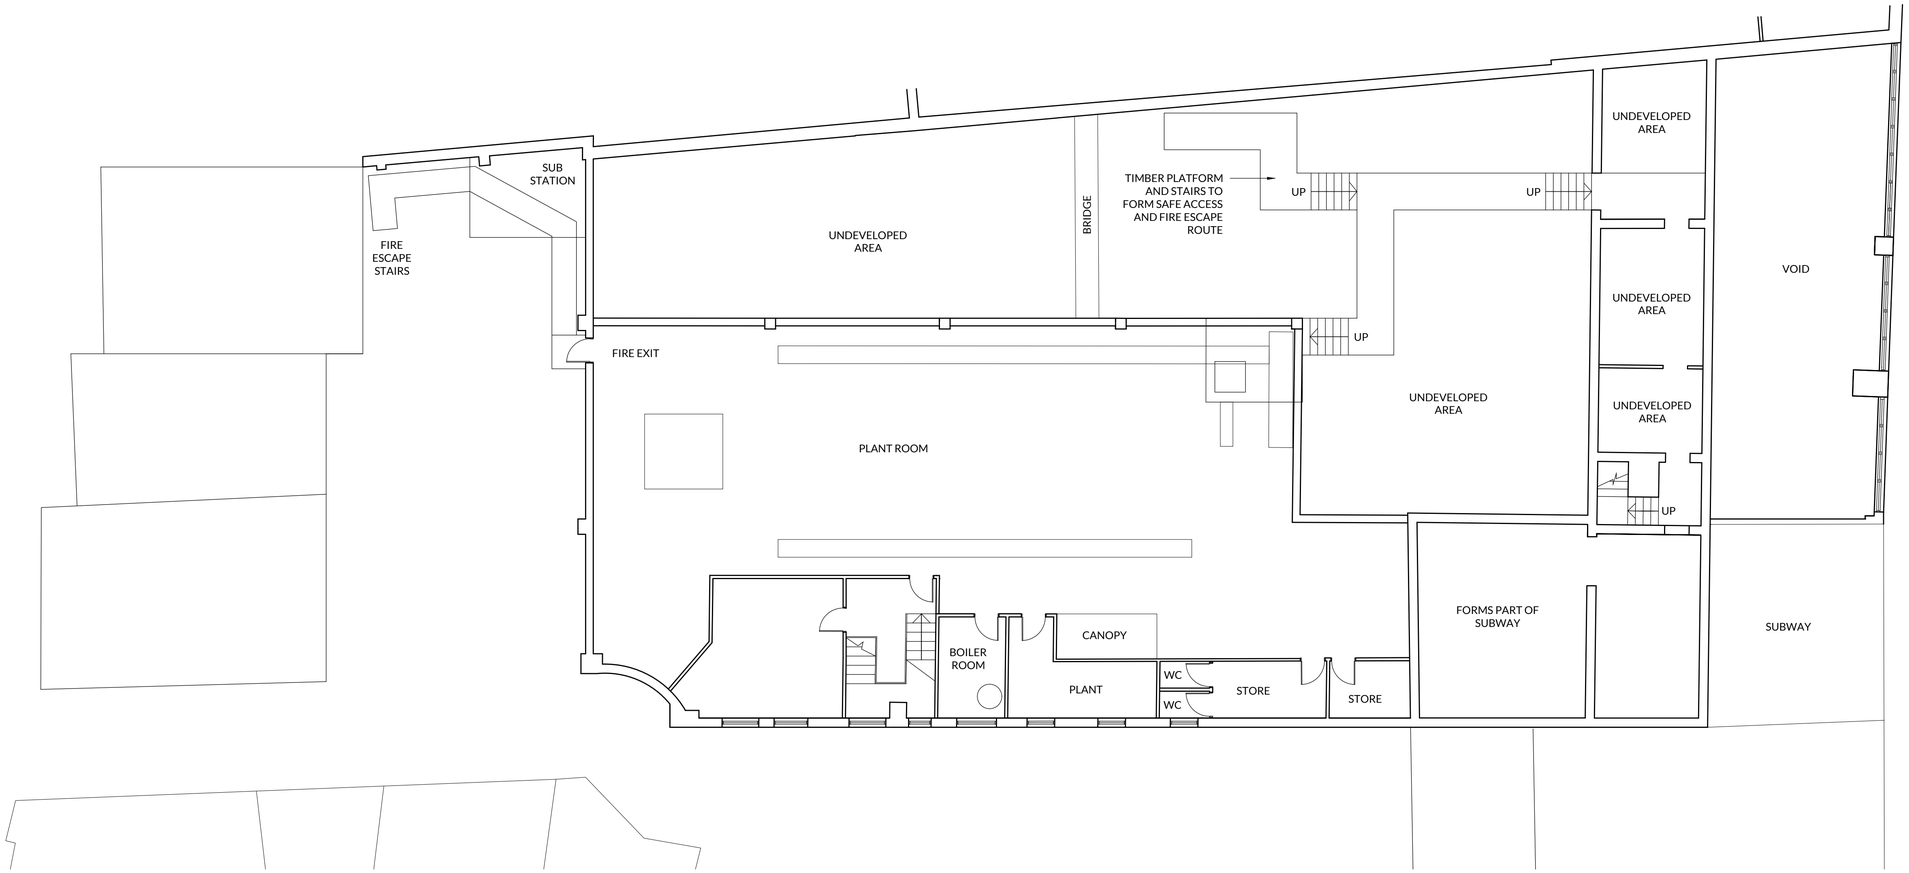


1/101 FIRST FLOOR: EXISTING FLOOR PLAN
SCALE 1:100

JOB NO	DWG NO	REV
2003	101	/

REVISION	DATE	DWN	CHK

This drawing is the property of DVA Ventures Limited. Copyright and design rights are reserved by them and the drawing is issued on the condition that it is not copied either wholly or in part without the written consent of DVA Ventures Limited.

DO NOT SCALE DRAWINGS. Figured dimensions to take preference over those scaled. All dimensions to be checked on site before commencement of any work or shop drawings. This drawing is to be read in conjunction with the specification when existing. Any discrepancies should be brought to the attention of the Architect / Designer.

D|V Architects
Interiors | Design | Delivery
RIBA
Hallcourt House, 8 Hallcourt Crescent, Cannock, Staffordshire WS11 0AB
Telephone: 01543 547 877
Email: studio@dv-architects.co.uk

CLIENT
wetherspoon

PROJECT
THE ELIHU YALE
WREXHAM
(PN0386)

DRAWING TITLE
FIRST FLOOR:
EXISTING FLOOR PLAN

SCALE
1:100 @ A1

DATE	DRAWN BY	CHECKED BY
03.02.25	GW	DM

STATUS
PRELIMINARY

JOB NO	DWG NO	REV
2003	101	/