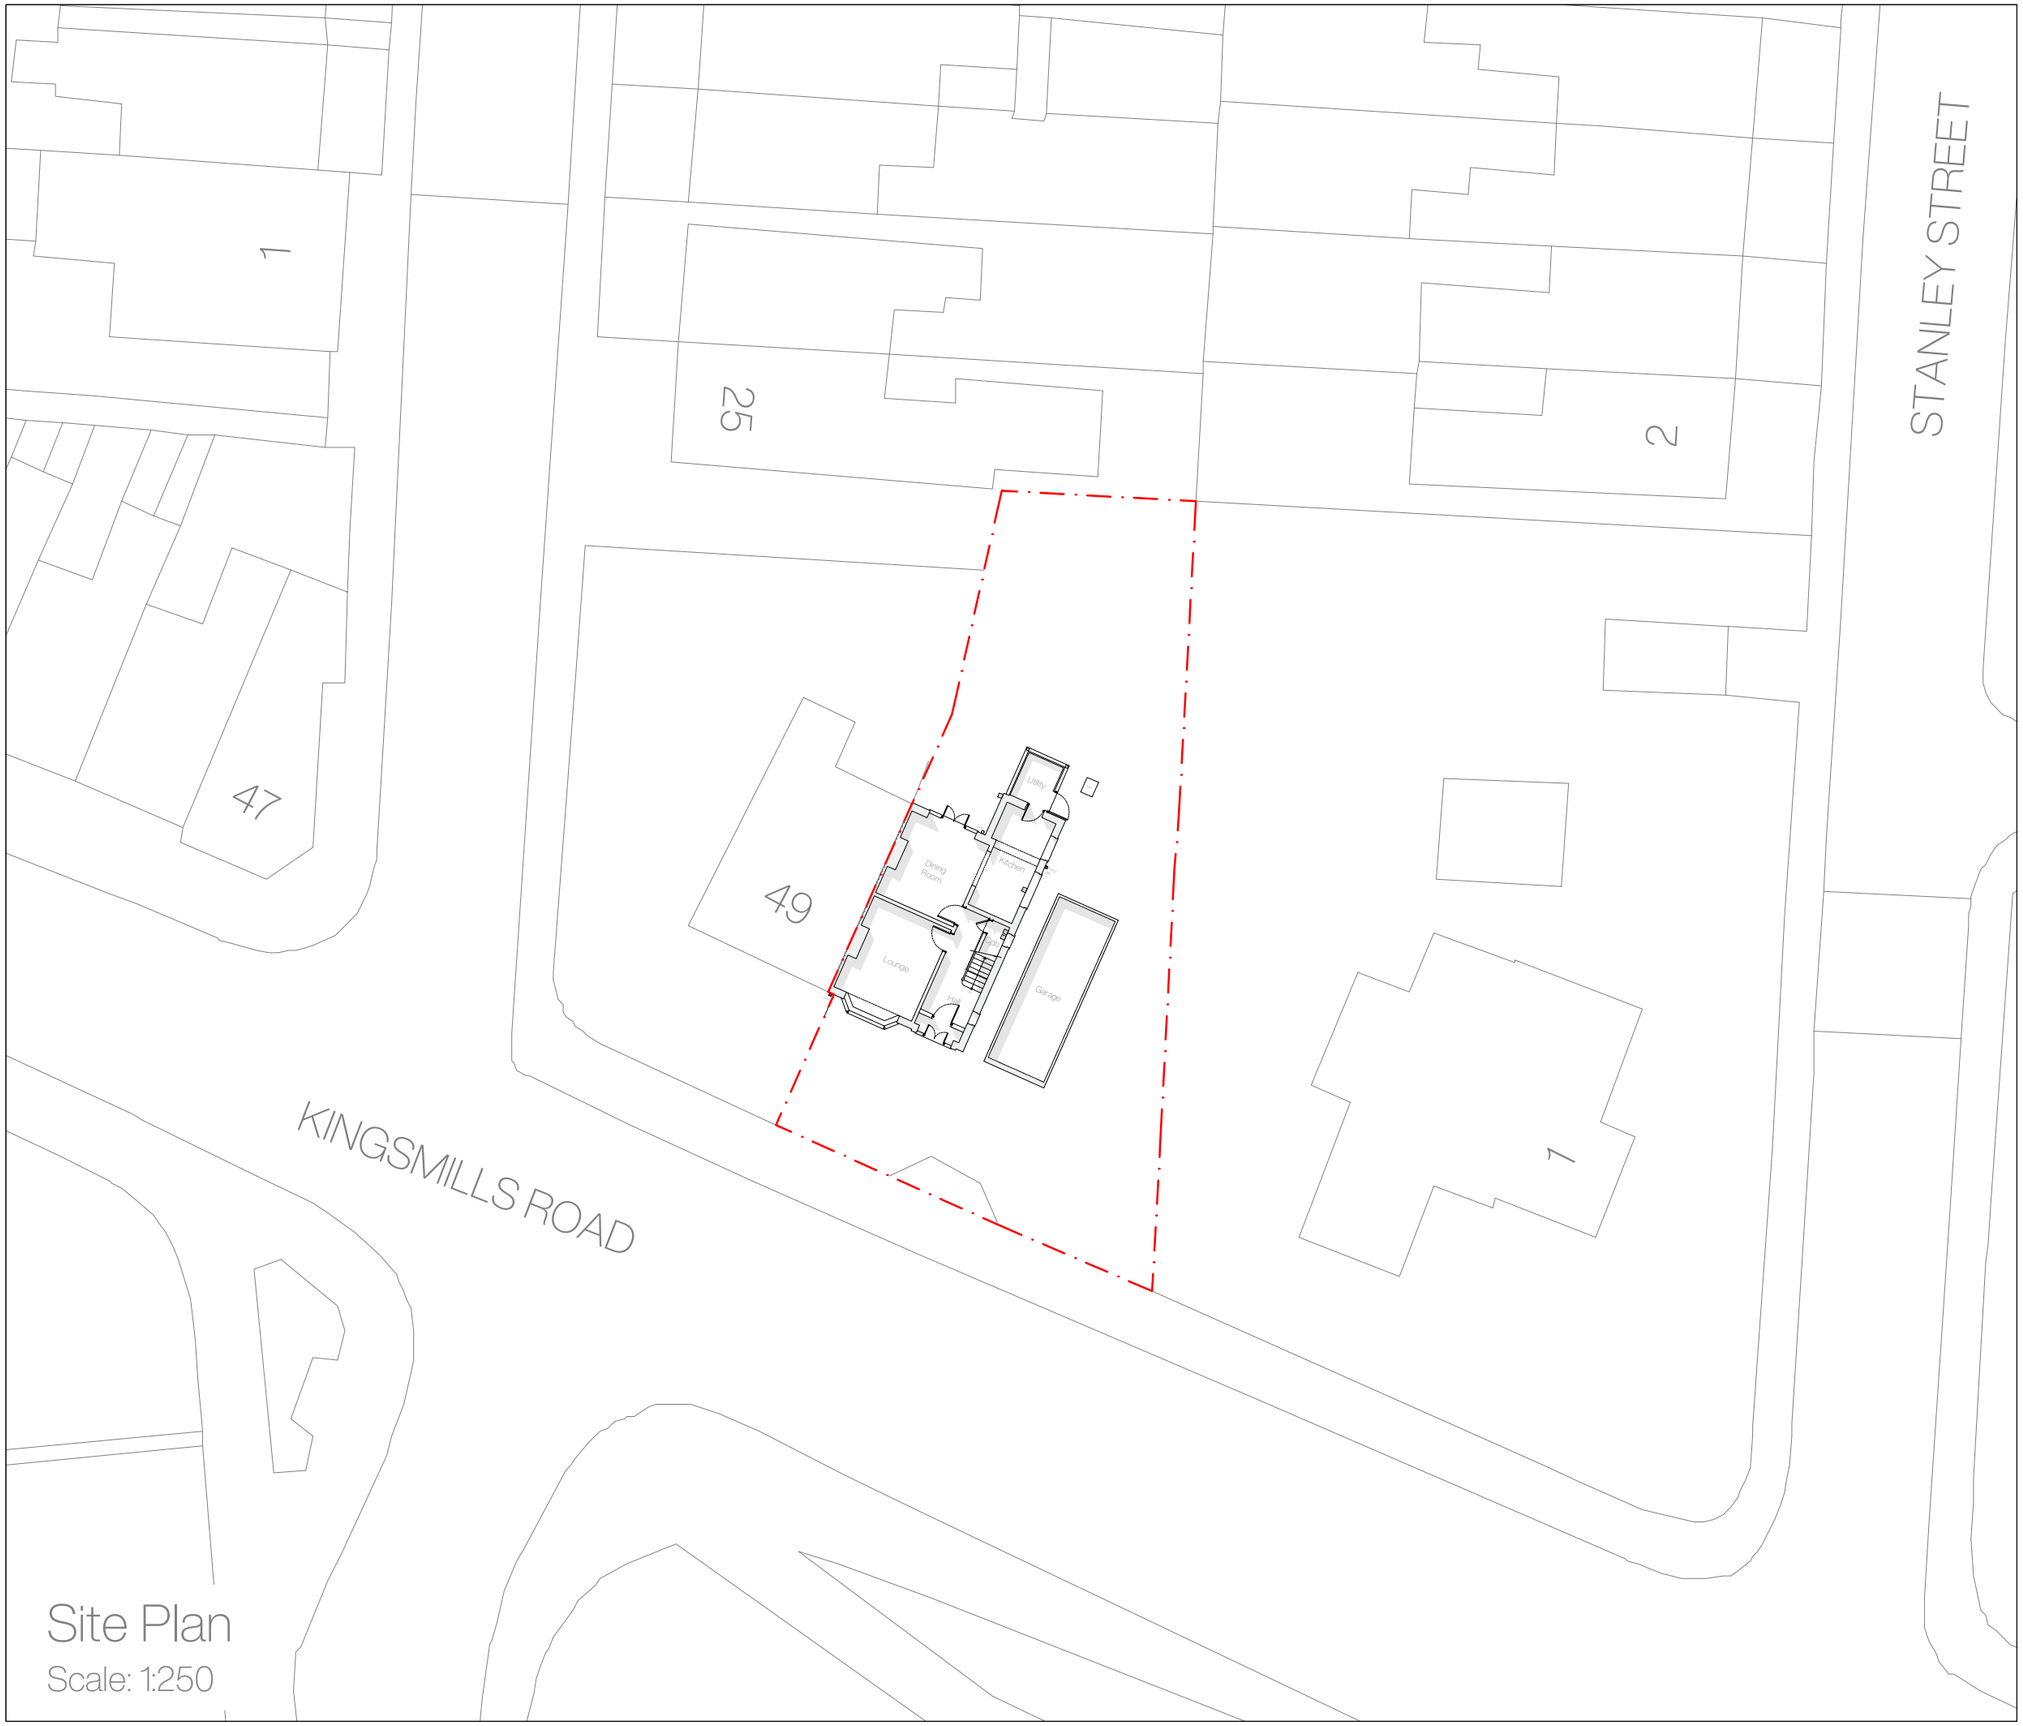



Site Plan
Scale: 1:250

N

Site Plan Key

Application Site

51 Kingsmills Road,
Wrexham,
LL13 8NL

| Rev | Notes | Date |
|---|---|---|

Existing | Site Plan

April 2025

A3

K02.1.004

1 - 1

DO NOT SCALE FROM THIS DRAWING. ALL DIMENSIONS TO BE CONFIRMED ON SITE PRIOR TO FABRICATION BY THE CONTRACTOR. DRAWINGS TO BE READ IN CONJUNCTION WITH ANY REFERENCED DOCUMENTATION. PLANS NOT TO BE REPRODUCED WITHOUT THE PRIOR CONFIRMATION FROM THE DESIGN TEAM.

©