
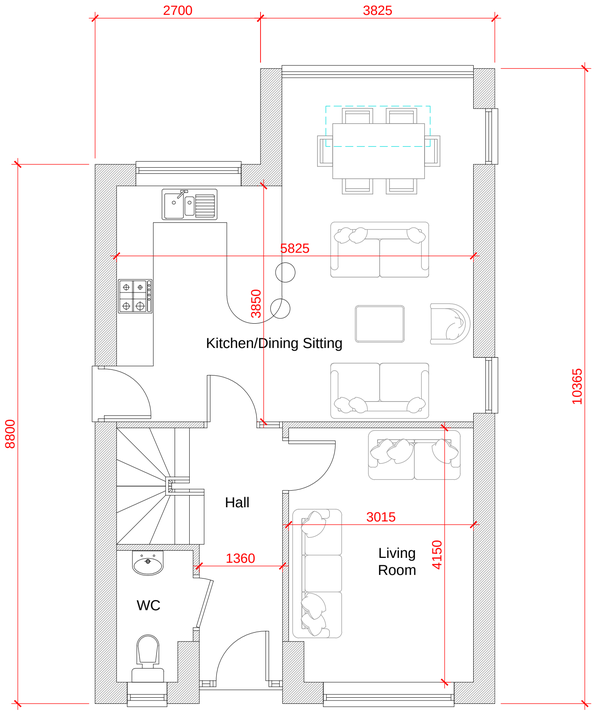


Proposed Ground Floor

1:50

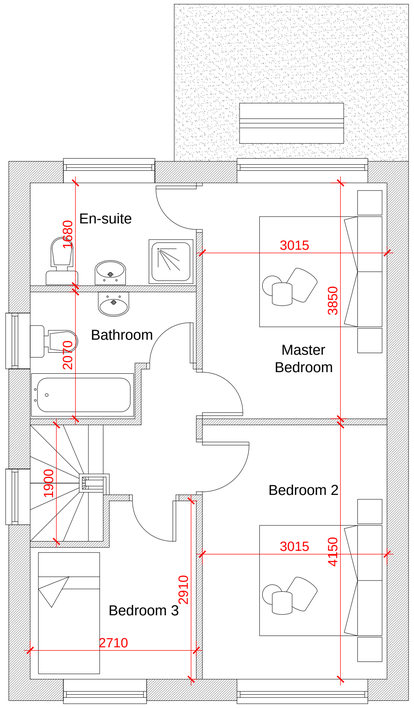

Proposed First Floor

1:50



Street Scene ▫ Scale 1:100

cad
CULLIS•ARCHITECTURAL•DESIGN
partner LABC

25 Sunningdale Close
Wrexham
North Wales
LL13 9QU

T 01978 264376
M 07791 480768
E ajones540@btinternet.com

Client:
Mr & Mrs Williams.

Drawing Title:
Proposed Floor Plans & Site Section.

Job Title:
New Dwelling - Land adjacent to 8 Poplar Rd, Penycae, Wrexham

Date:	Scale:	Rev:	Drg No:
Dec 2024.	1:50 at A1		PD305/02