
P1	Initial Issue	PJ	26.08.22
P2	Notes added	PJ	15.12.22

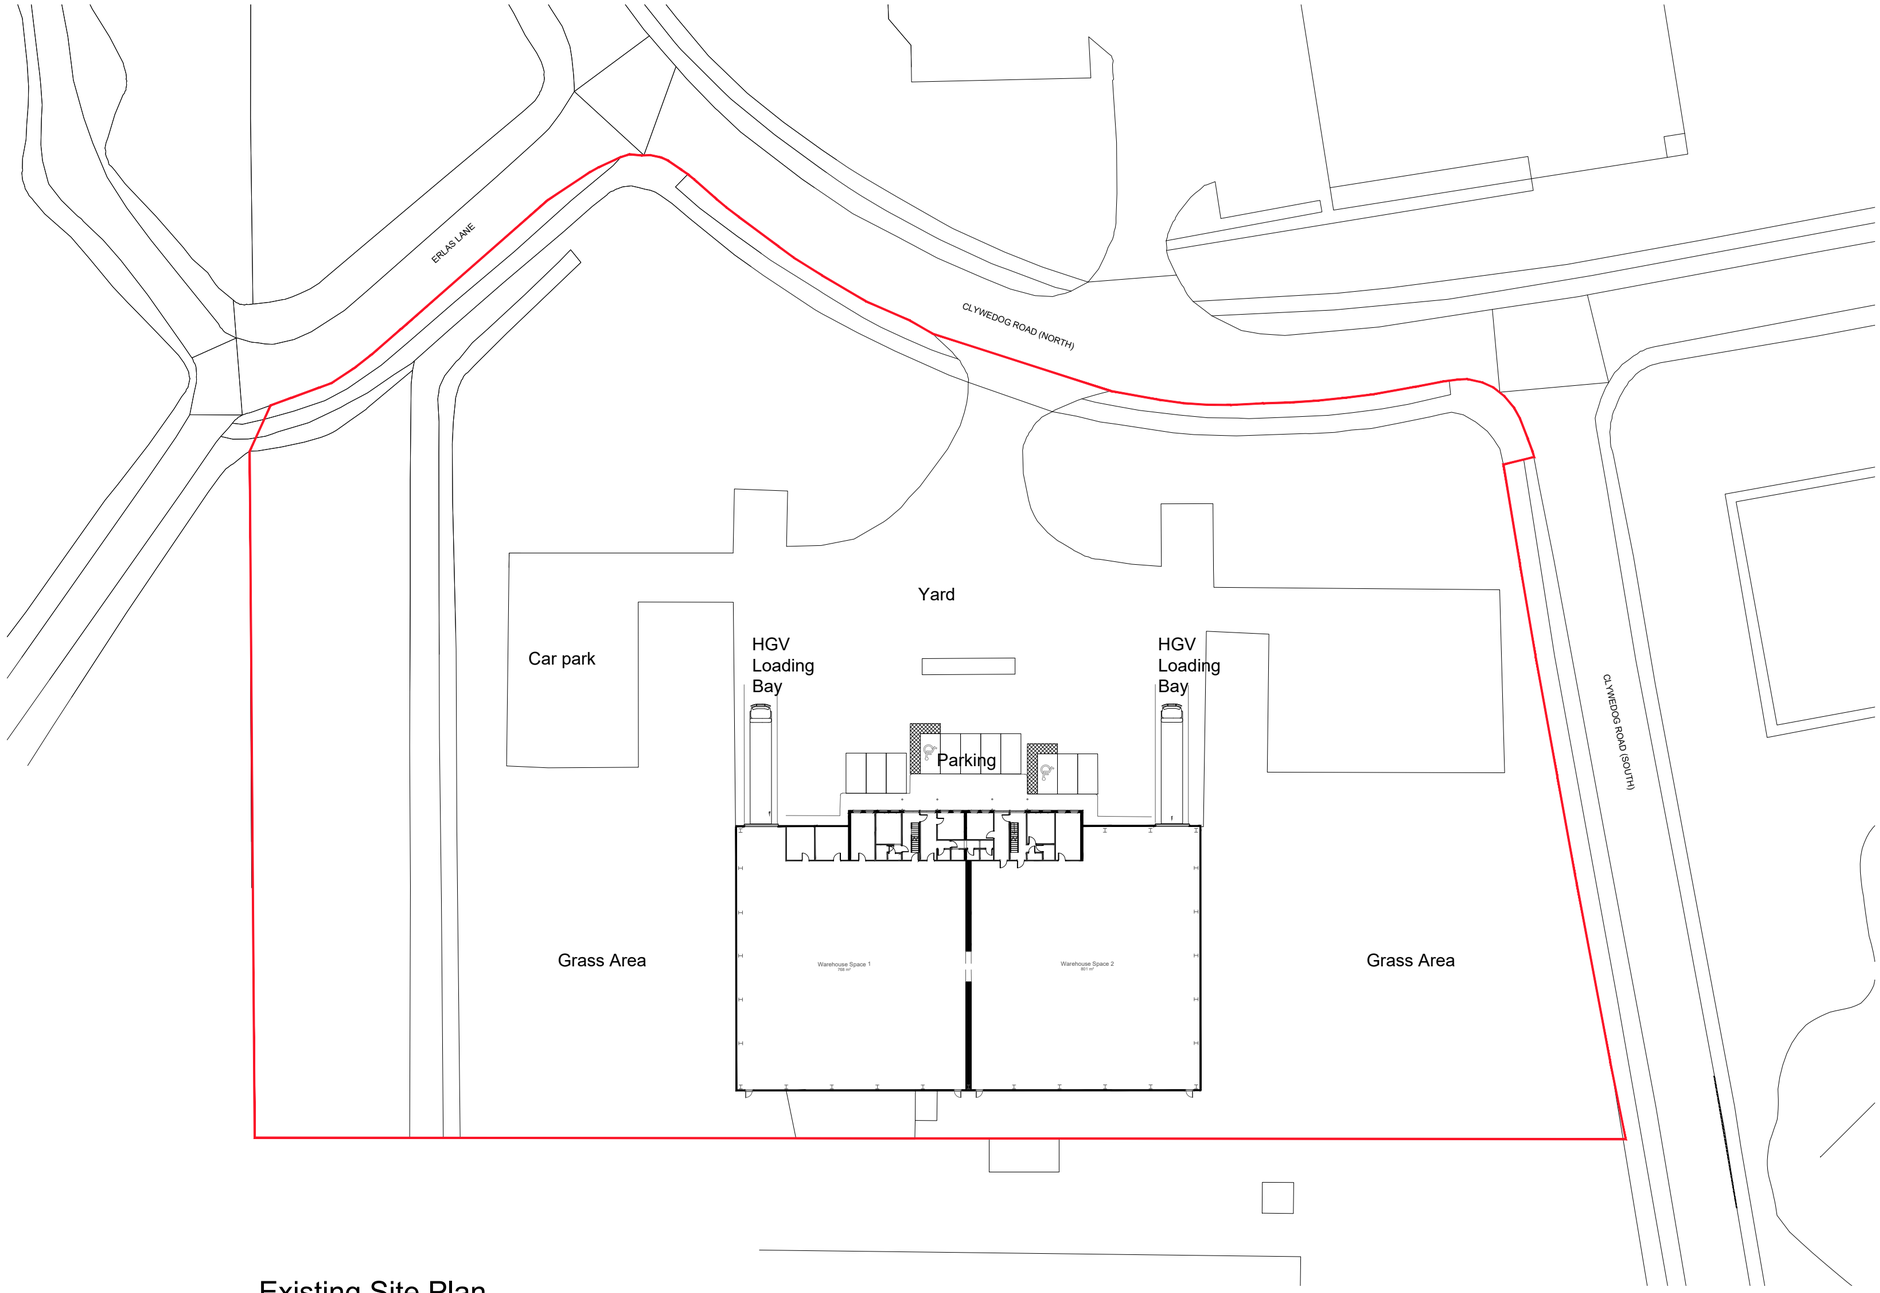

Existing Site Plan

Modern City Architecture & Urbanism

Eastgate
2 Castle Street
Castlefield
Manchester
M3 4LZ

t: 0161 974 7203
e: info@mcau.co.uk
www.mcau.co.uk

Client
F.I.Real Estate Management

Project
Dragon Packaging
Wrexham

Description
Existing Site Plan

Status
Information

Scale	Drawn By	Date
1:500@A2	PJ	Jul22
Job Number	**Drawing Number**	**Revision**
1211	02-003	P2

Copyright Modern City Architecture & Urbanism Ltd