




4 **WEST ELEVATION**
1 : 350

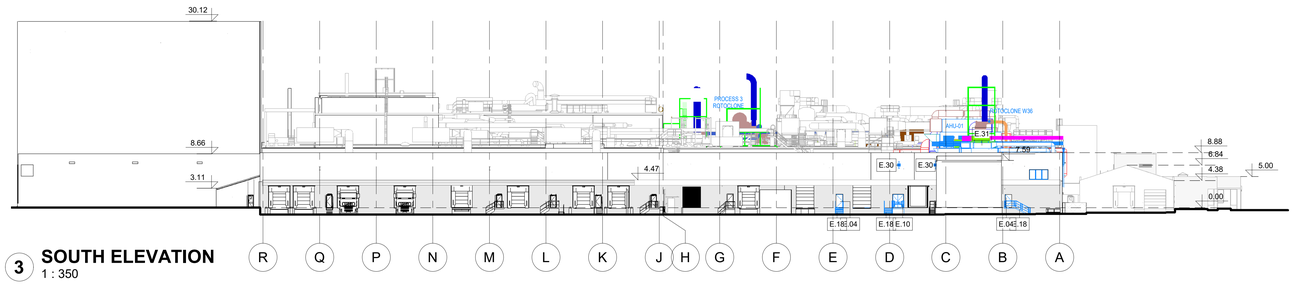

3 **SOUTH ELEVATION**
1 : 350

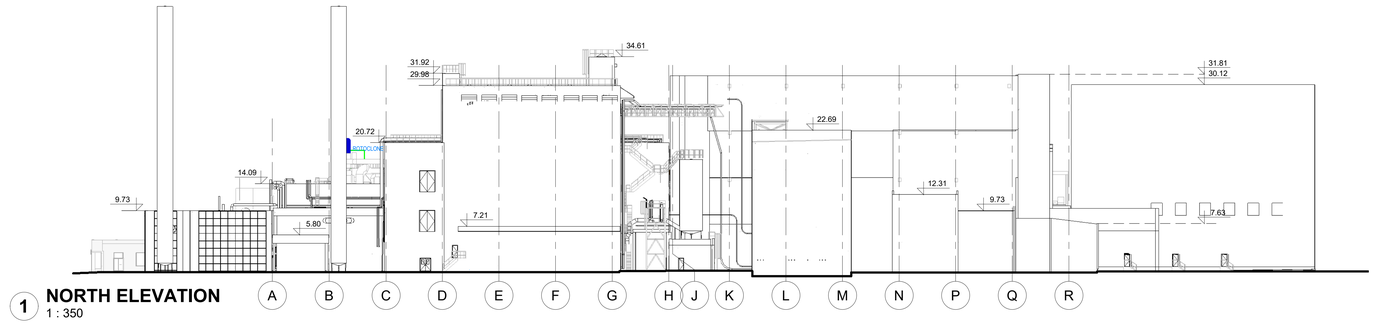

1 **NORTH ELEVATION**
1 : 350

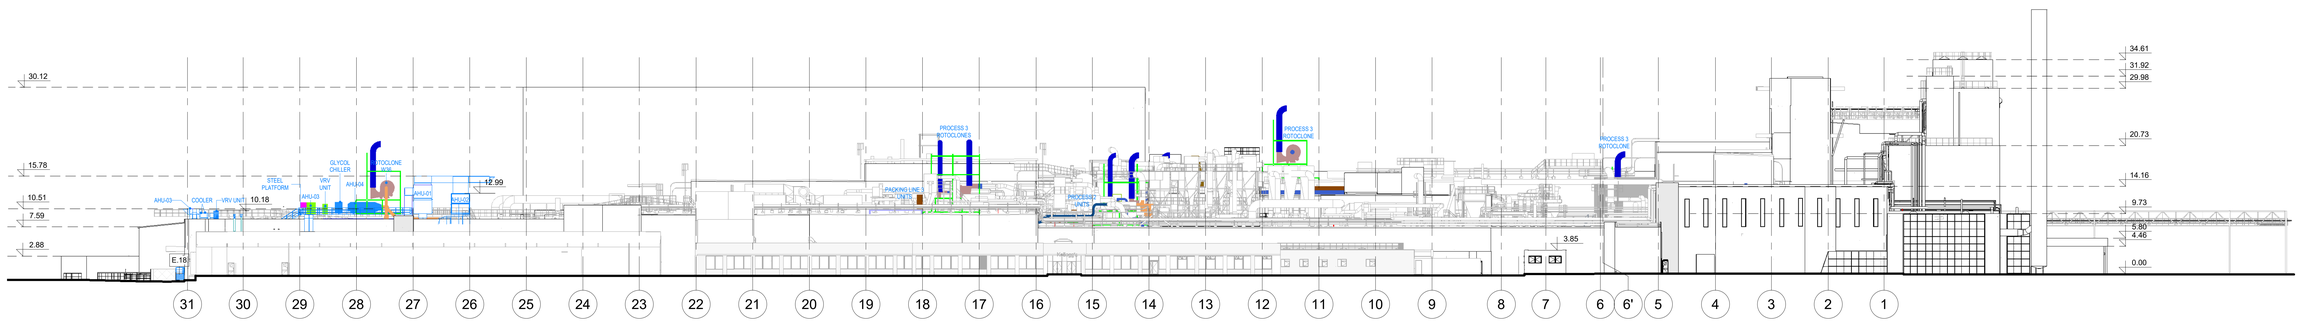

2 **EAST ELEVATION**
1 : 350

FACADE LEGEND	
No.	DESCRIPTION
E.04	STEEL DOOR, POWDER PAINTED OR ANODIZED, COLOUR RED RAL 3000
E.10	SYSTEM STEEL PROTECTIVE BALUSTRADE, FREE STANDING, COLOUR RAL 9006
E.18	EXTERNAL STEEL STAIRS WITH PROTECTIVE BALUSTRADE, GALVANISED, COLOUR RAL 9006
E.30	AIR INTAKE
E.31	VENILATION UNIT

DESIGN COMPANY

blue PROJECTS

BLUE PROJECTS UK LIMITED
Station House, Stamford New Rd,
Altrincham WA14 1EP, United Kingdom

CLIENT

Kellanova, Wrexham

Kellanova

PROJECT NAME

BREAKTHROUGH PROJECT

RECONSTRUCTION OF THE PRODUCTION BUILDING ALONG WITH PRODUCTION AND PACKAGING LINES

ADRESS Bryn Ln, Wrexham LL13 9UT

This Drawing and all the information it contains cannot be copied, reproduced or used, partially or entirely without the written agreement of Blue Projects Company and cannot be used for any other purpose but the one for which it was elaborated

DESIGNED BY	
DRAWN BY	Michał Sroczyński
	Joanna Sierocińska
CHECKED BY	

DRAWING NAME

Proposed Elevations Plan

DISCIPLINE	ARCHITECTURE				
PHASE	PLANNING APPLICATION				
FORMAT	A0	SCALE	1 : 350	DATE	04.2025

SITE NUMBER	DISCIPLINE	PLANT NUMBER	DRAWING NUMBER	REVISION
W	C	00000	AELE 001010	00