
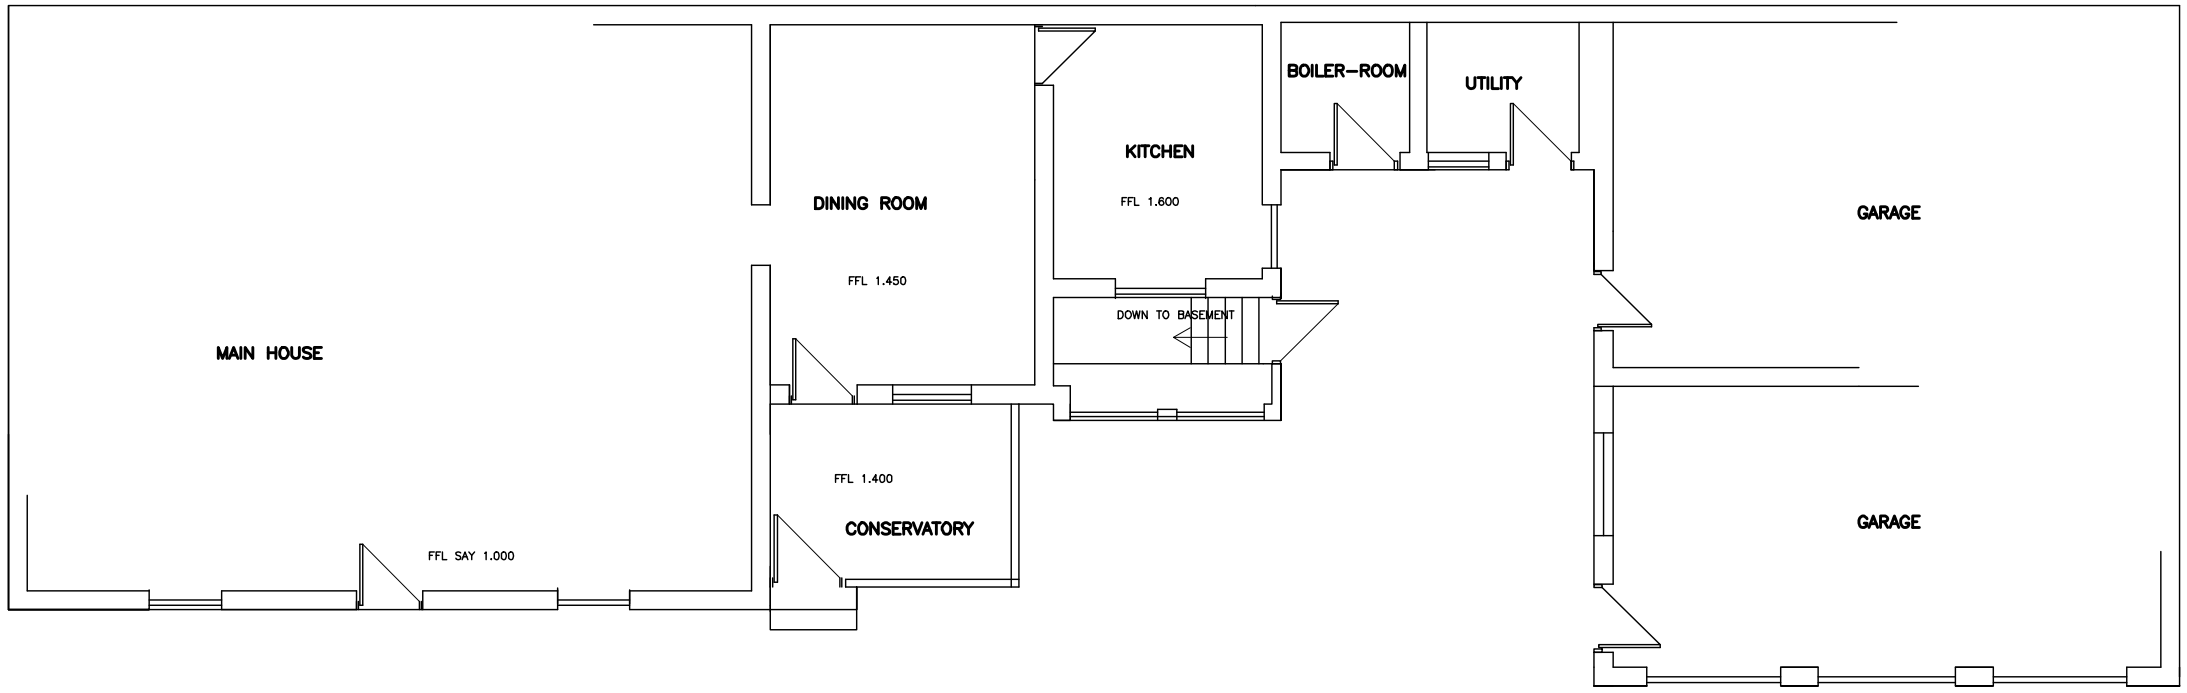


EXISTING GROUND FLOOR

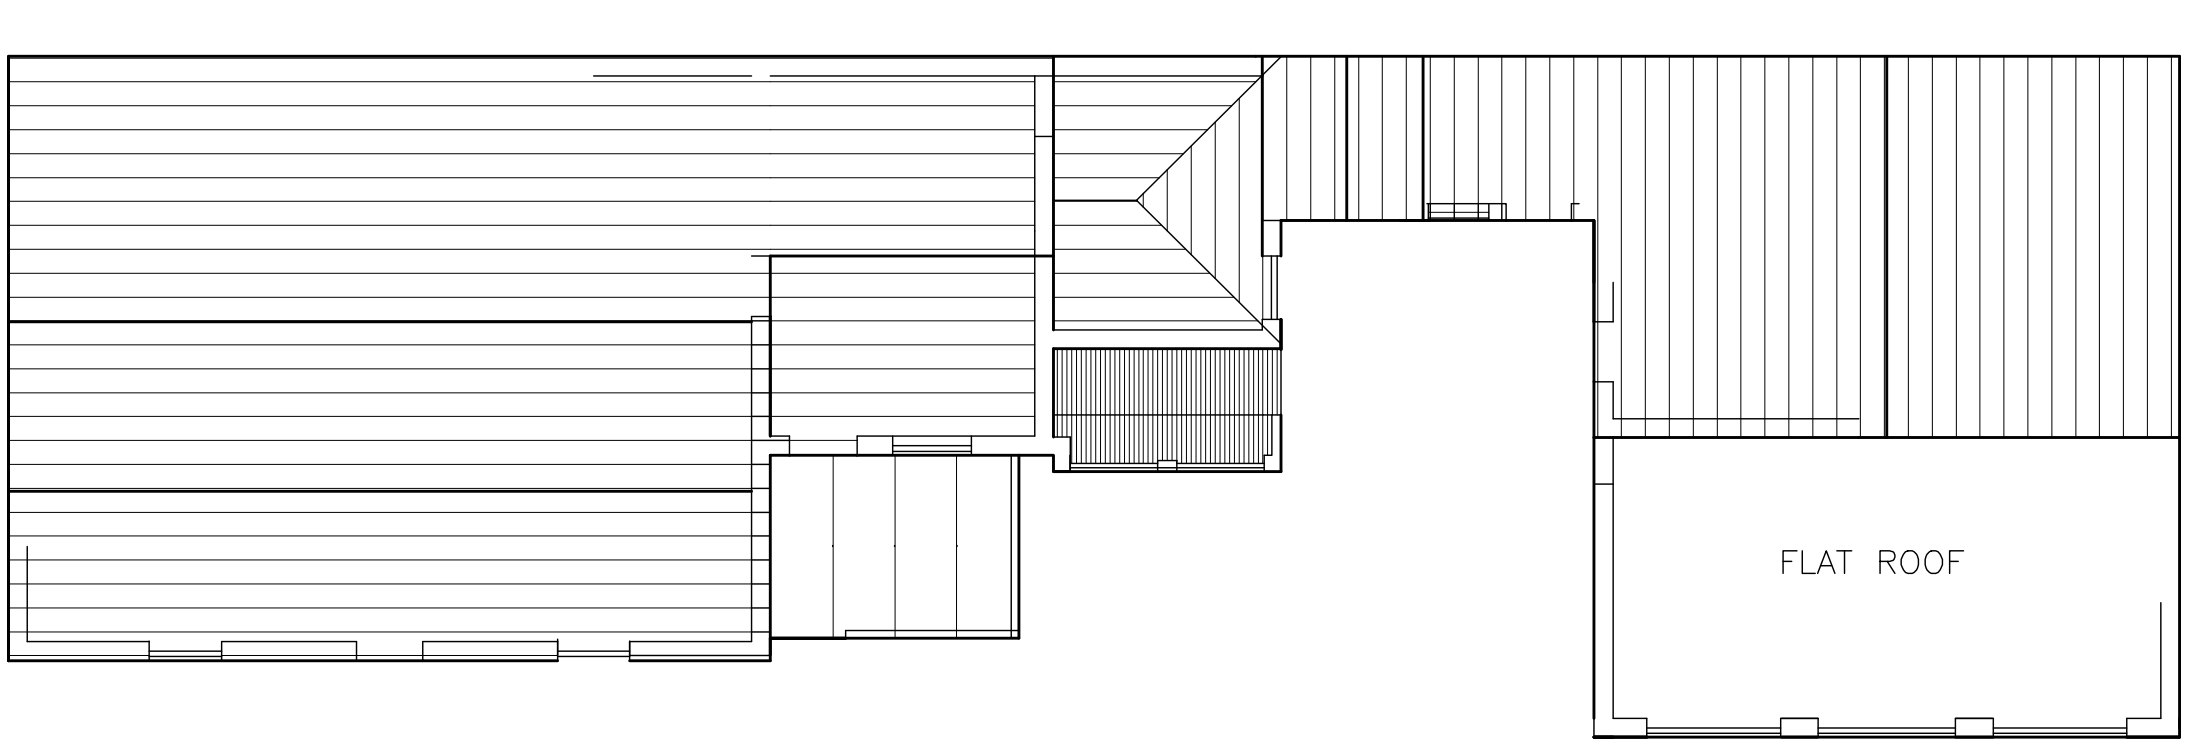

EXISTING ROOF PLAN

PROPOSED EXTENSION AT HAND LANE WREXHAM LL14 1ET

Hunt Planning Services Ltd.

REVISIONS.		
NO.	DETAILS.	DATE.

SCALE 1:100

24 Manor Park
Great Barrow
Chester
CH3 7LH
Tel. (01829) 741158

CLIENT. BT BURN

DRAWING NO. 3/3/25/1