

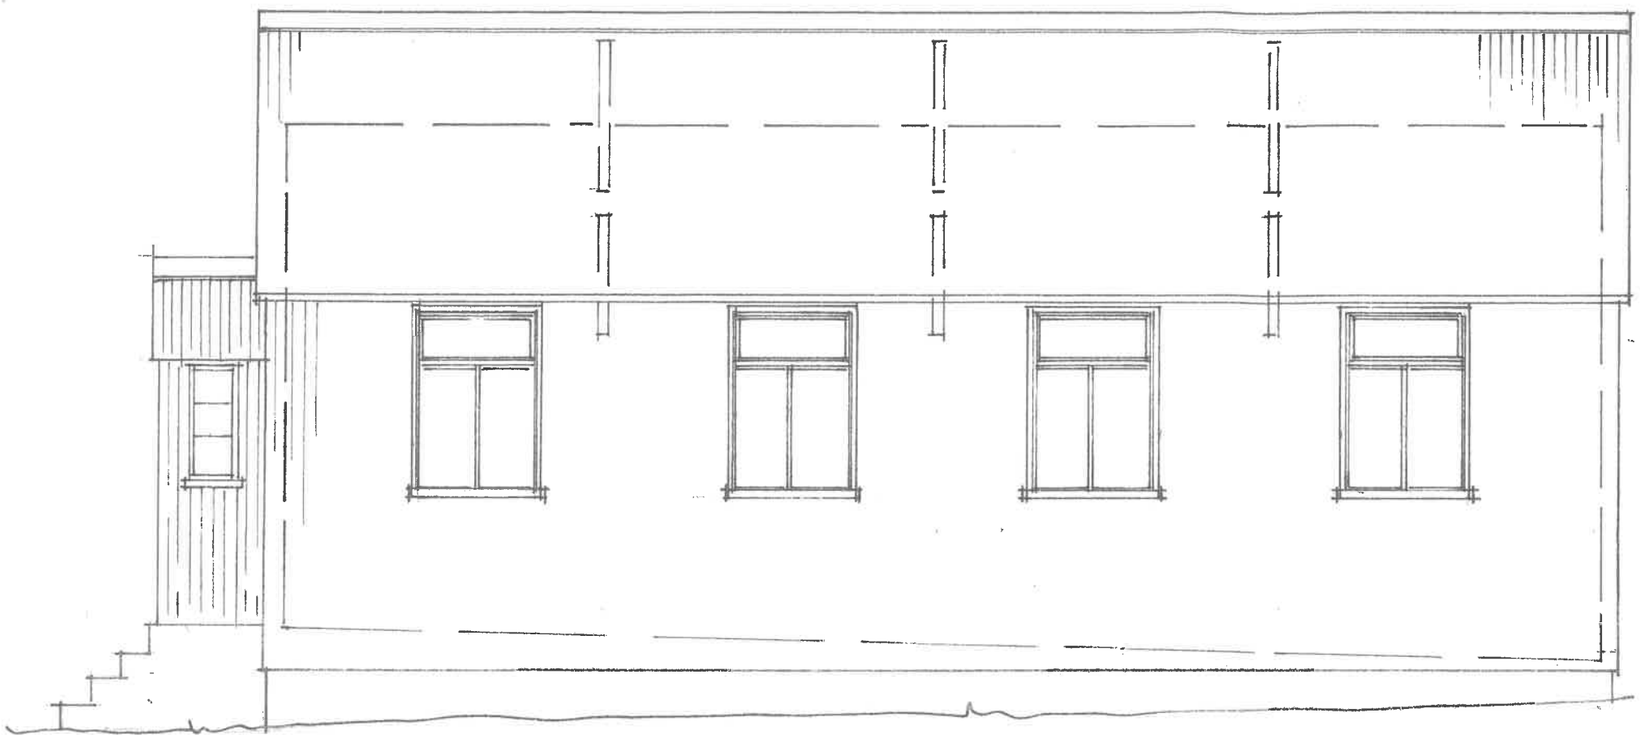


north east

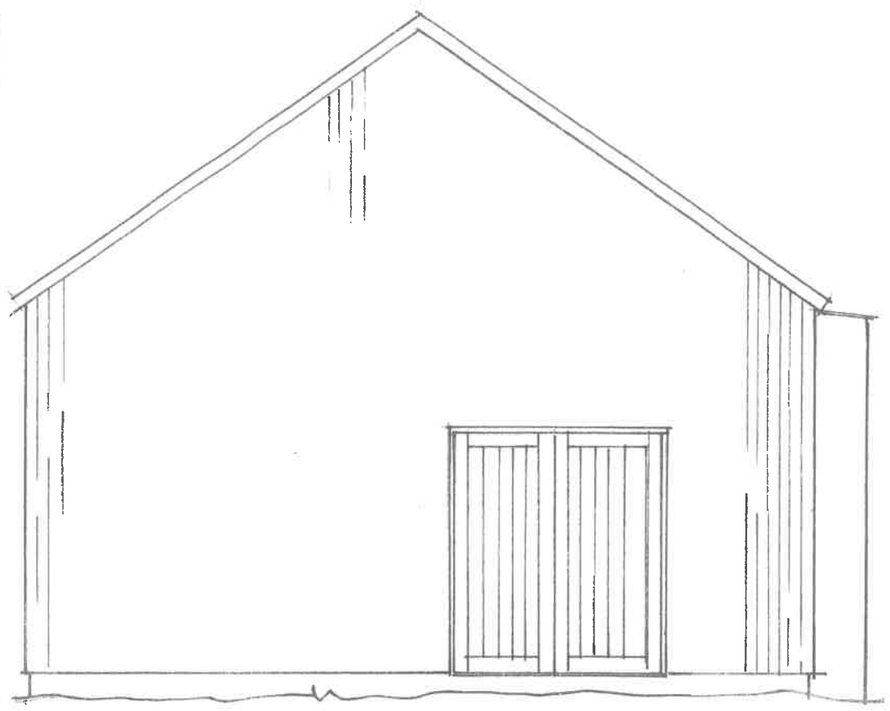

north west

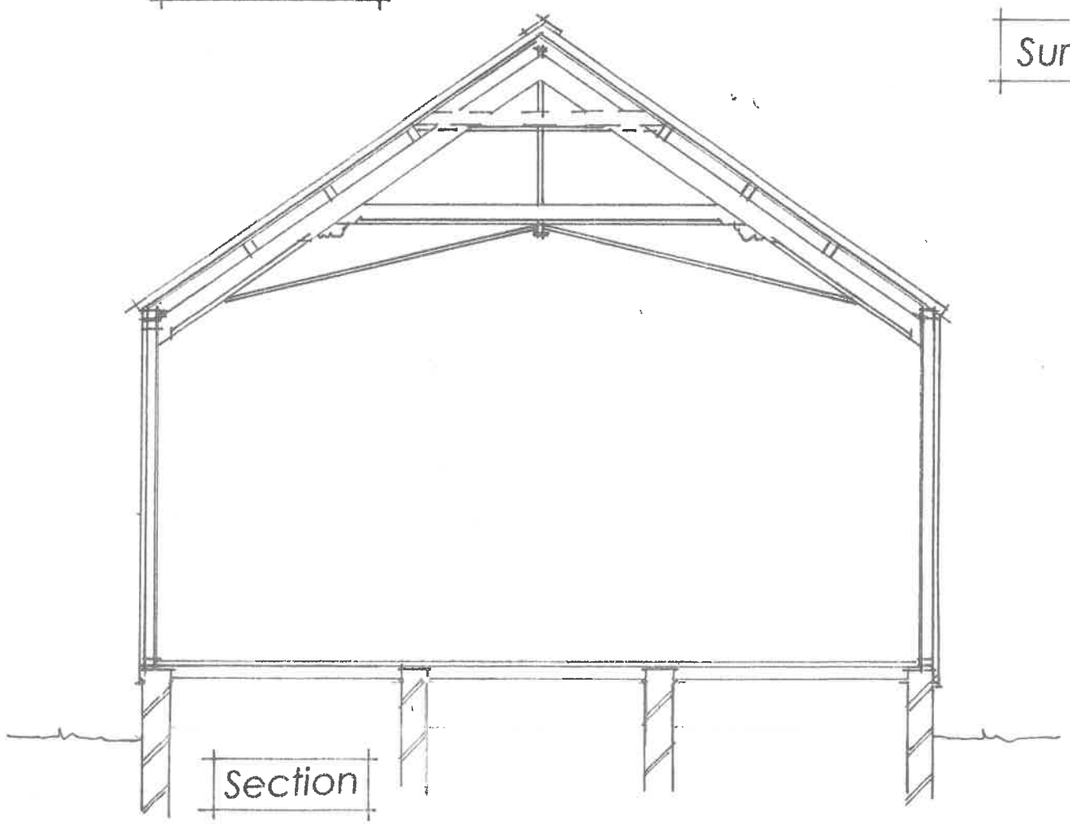

Survey

Section

Tim Evans BSc Dip EP, Surveyor & Town Planner
The Shed, Pant Lane, Dudleston, Ellesmere, SY12 9EP
Tel: 01978 710553 email timevans58@gmail.com

Proposed conversion to one dwelling
Pont y Blew Methodist Chapel

Dr & Mrs Seward

Scale 1:50

existing corrugated iron walls

new barge boards and finials

South west

Proposed

South east

new steel roll ridge

new 0.9mm corrugated iron roof

north west

purpose made joinery
with painted finish


north east


Tim Evans BSc Dip EP, Surveyor & Town Planner
The Shed, Pant Lane, Dudleston, Ellesmere, SY12 9EP

Tel: 01978 710553 email timevans58@gmail.com

Dr & Mrs Seward
Scale 1:50


Proposed conversion to one dwelling
Pont y Blew Methodist Chapel

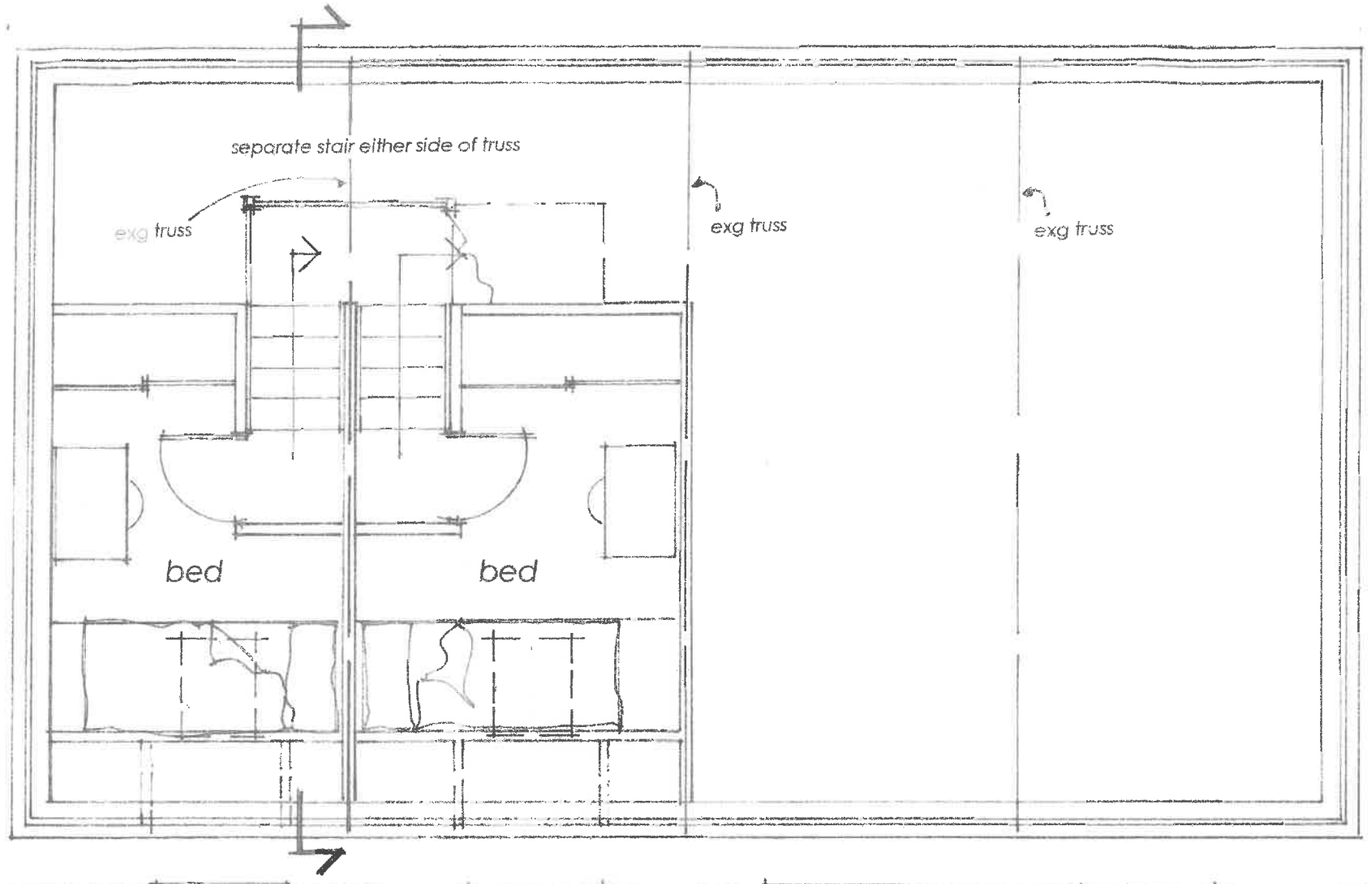

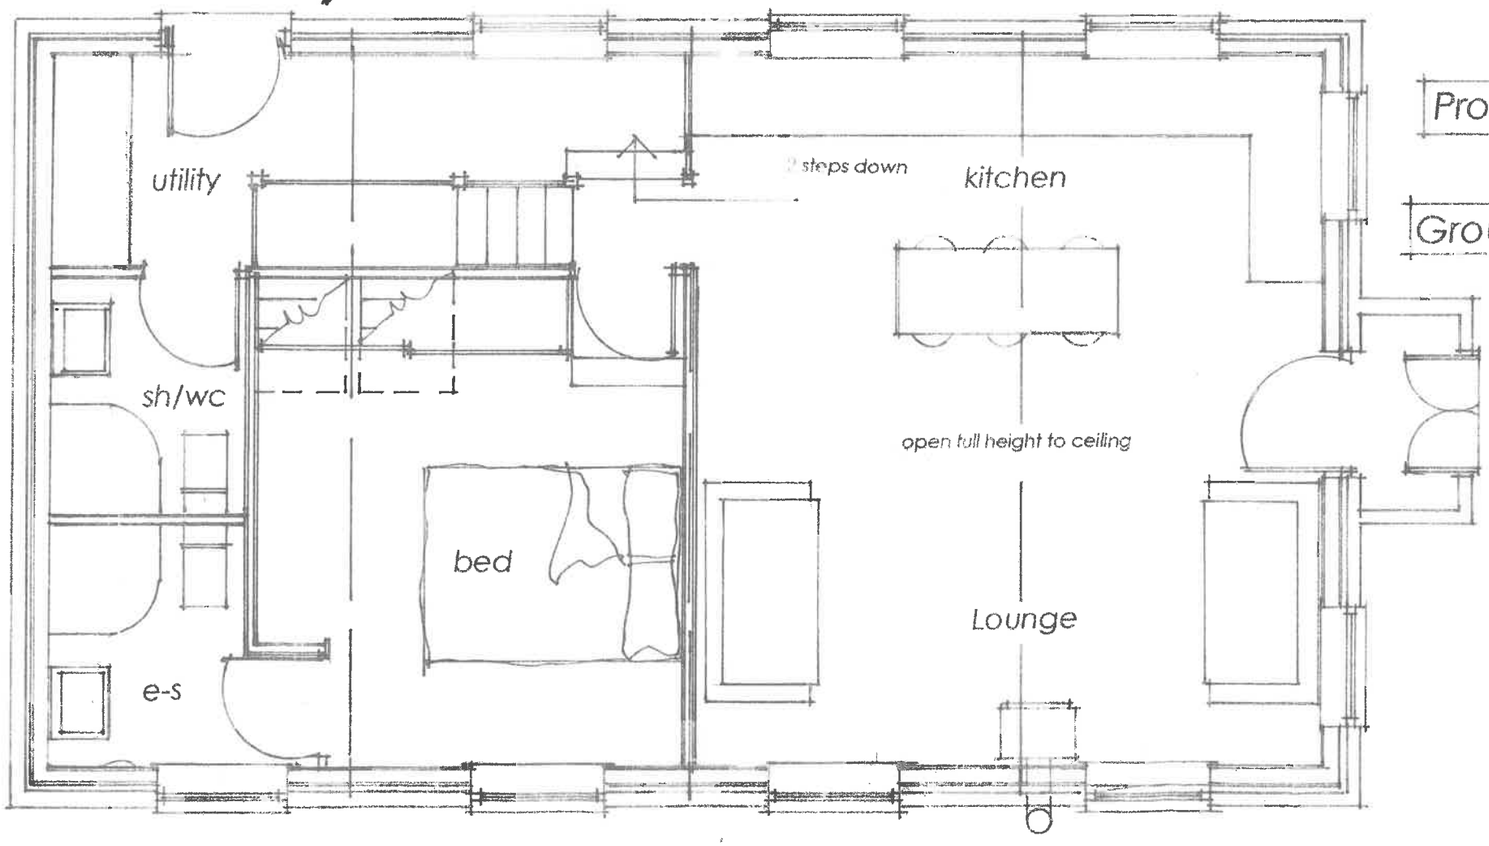

Proposed

Ground floor

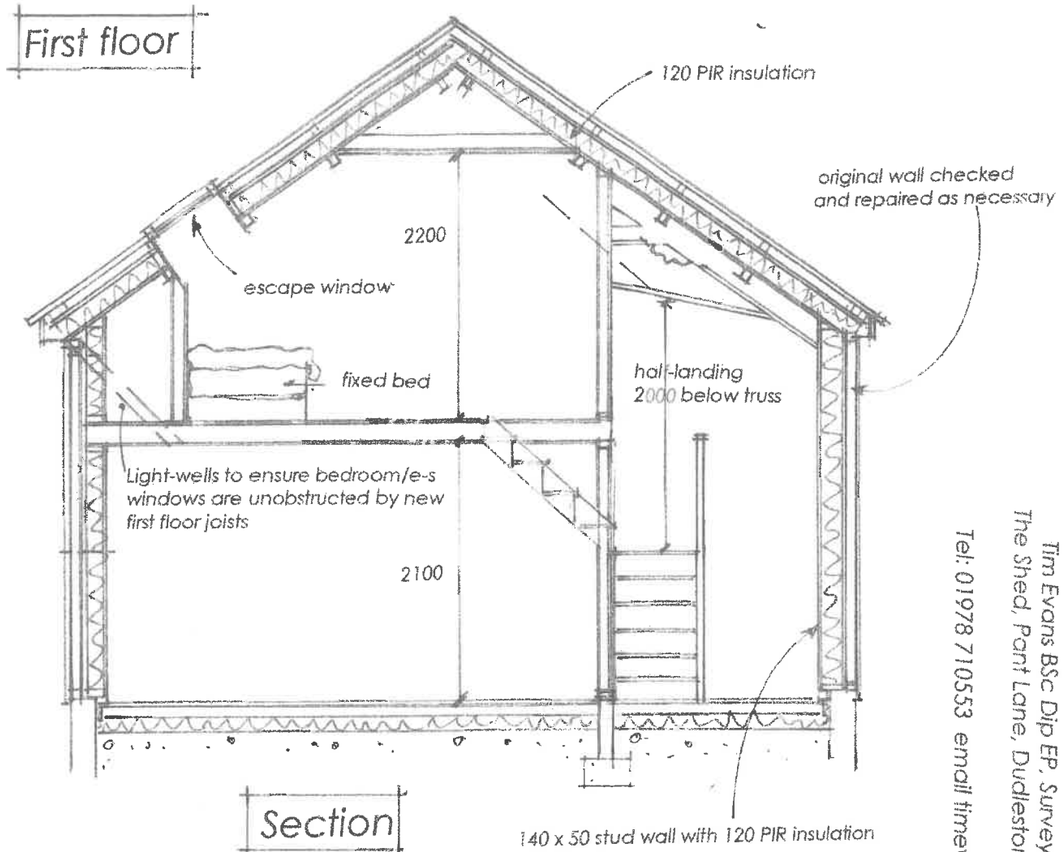

Section

140 x 50 stud wall with 120 PIR insulation

Proposed conversion to one dwelling
Pont y Blew Methodist Chapel

Dr & Mrs Seward

Scale 1:50

Tim Evans BSc Dip EP, Surveyor & Town Planner
The Shed, Pant Lane, Dudleston, Ellesmere, SY12 9EP
Tel: 01978 710553 email timevans58@gmail.com


Tim Evans BSc Dip EP, Surveyor & Town Planner
The Shed, Pant Lane, Dudleston, Ellesmere, SY12 9EP

Tel: 01978 710553 email timevans58@gmail.com


Proposed conversion to one dwelling
Pont y Blew Methodist Chapel

Dr & Mrs Seward


Scale 1:50

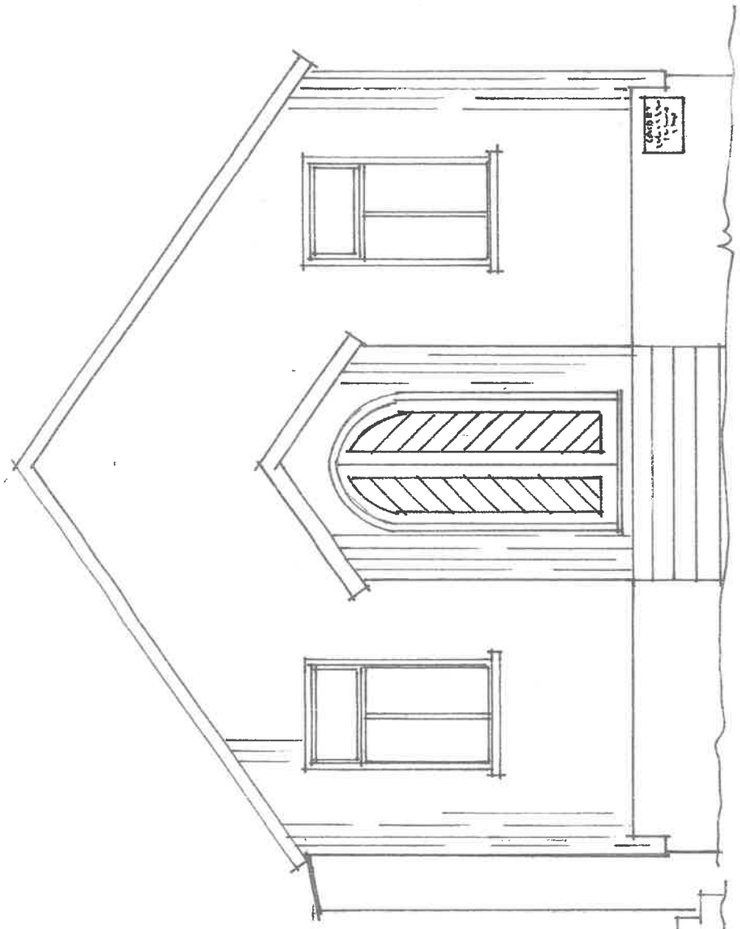

South east

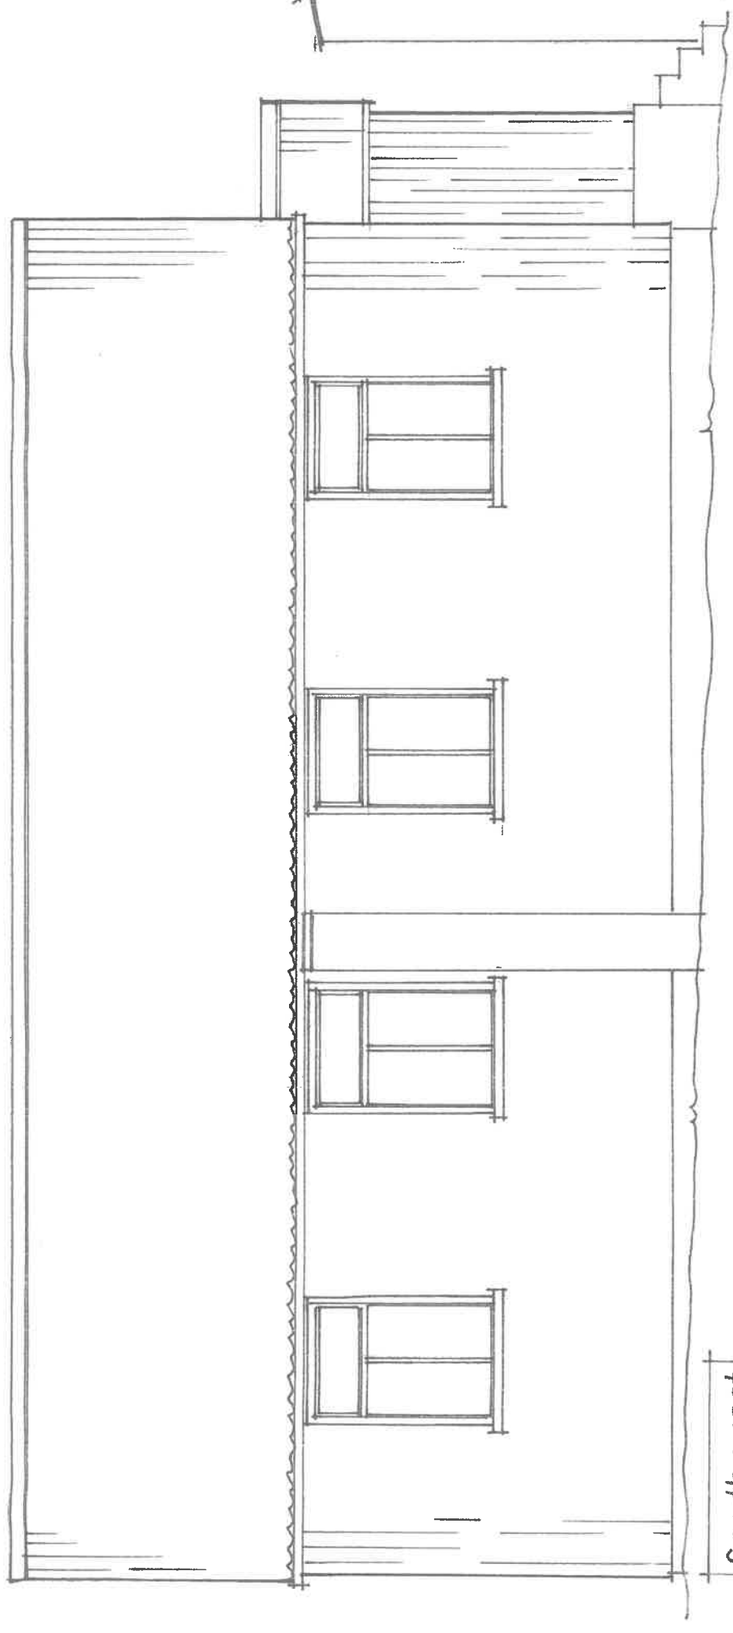

Survey

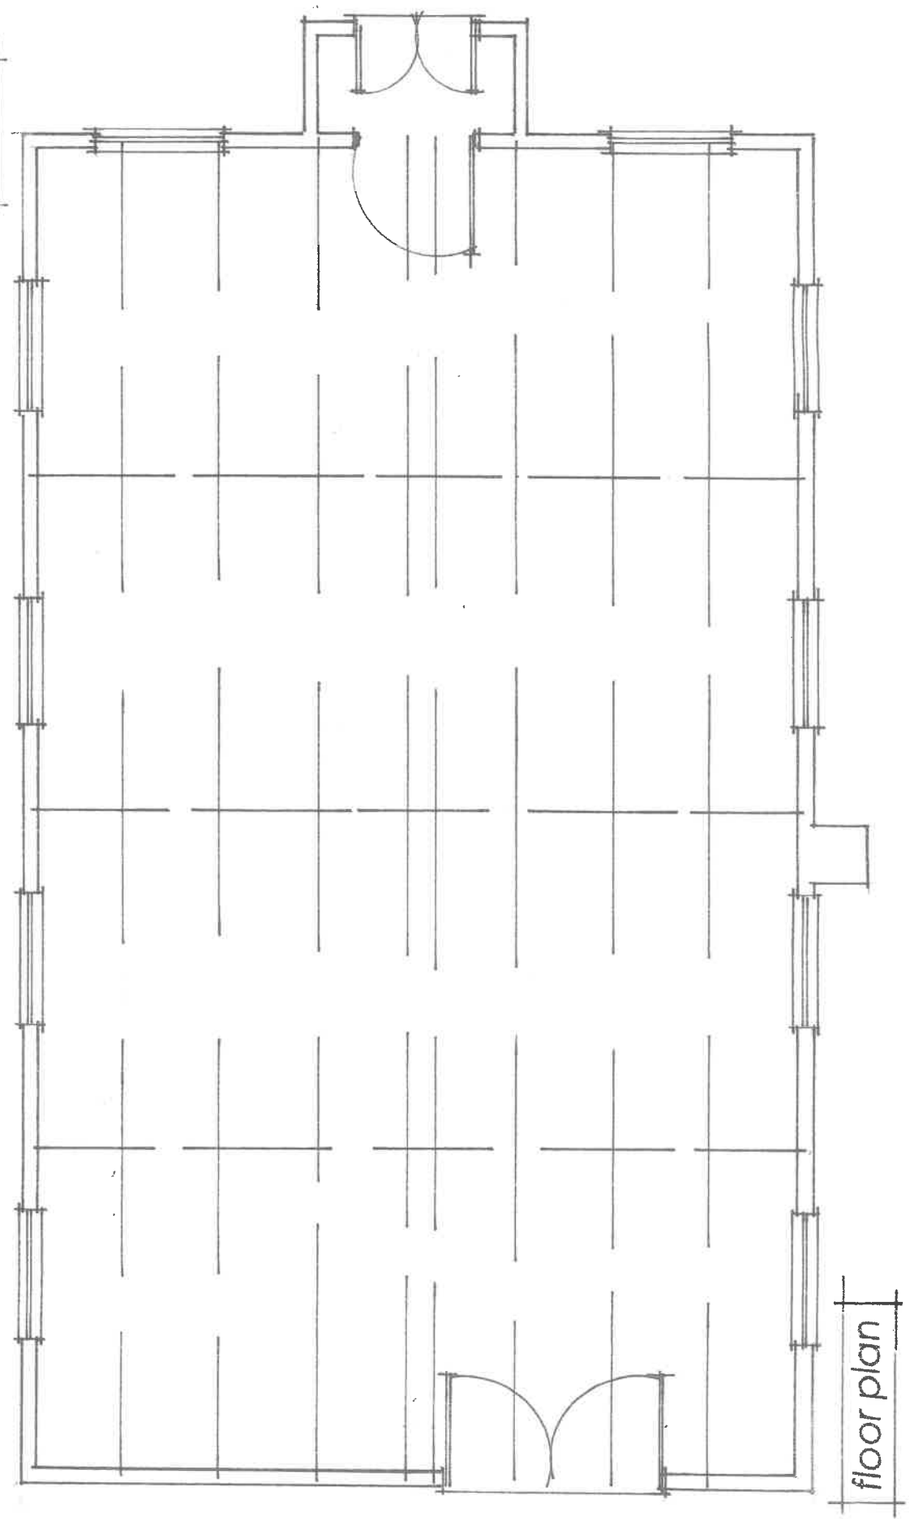

floor plan

South west