


SECTION 1-1

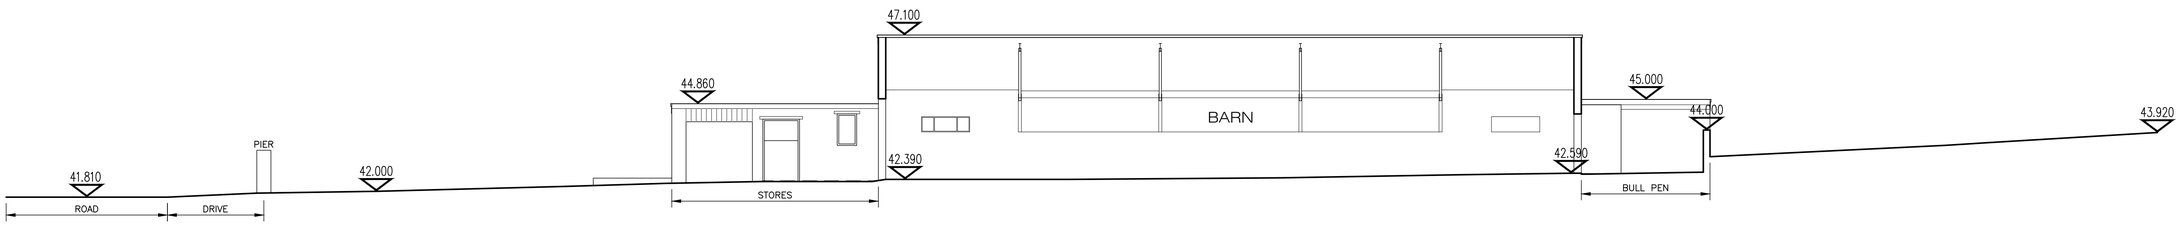

SECTION 2-2

1:100

2m 0 2m 4m 6m 8m 10m

NOTES:

THIS DRAWING IS THE PROPERTY OF McCORMICK ARCHITECTURE LTD AND COPYRIGHT IS RESERVED BY THEM. THE DRAWING IS NOT TO BE COPIED OR DISCLOSED BY OR TO ANY UNAUTHORISED PERSONS WITHOUT THE WRITTEN CONSENT OF McCORMICK ARCHITECTURE LTD. DO NOT SCALE FROM THIS DRAWING. CONTRACTORS TO CHECK ALL DIMENSIONS ON SITE AND TO REPORT ANY DISCREPANCIES. ELECTRONIC ISSUE VERSIONS OF THIS DRAWING ARE NOT TO BE CHANGED BY RECIPIENTS OR 3rd PARTIES.

NOTE:
THIS DRAWING IS FOR INFORMATION PURPOSES ONLY

THIS DRAWING HAS BEEN PREPARED USING TOPOGRAPHICAL SURVEY DATA BY CHESHIRE SURVEYS LTD DRAWING REF P0843-4996 DATED 03/04/2025

SEE DRAWING 4246/1/A(050)05 FOR SITE PLAN
REFER TO ISSUE SHEET FOR LATEST REVISION

Revision: A	By: EWR	Date: 15/05/25	Chckd: PM
NOTES ADDED			

McCORMICK ARCHITECTURE
THE MOORINGS, ROWTON BRIDGE ROAD,
CHRISTLETON, CHESTER, CH3 7AE
TEL: 01244 332020
email:info@mccormick-architecture.co.uk
web:www.mccormick-architecture.co.uk

Client:
MR S & MRS V DAVIES

Project:
CAE COCH, GOLLY, ROSSETT,
WREXHAM LL12 0AL

Detail:
EXISTING
SITE SECTIONS BASED ON TOPO

Status:
FOR INFORMATION

Drawn By:	Date:	Scale:
EWR	09/04/2025	1:100 @ A1
Checked By:	Date:	Signature:
PM	10/04/2025	P. McCORMICK
Job No:	Drg No:	Revision:
4246/1	A(050)06	A